

COUNTY OF SANTA CRUZ
PLANNING DEPARTMENT
701 Ocean Street, 4th Floor
Santa Cruz, CA 95060
(831) 454-2580

**NOTICE OF ADMINISTRATIVE AGRICULTURAL BUFFER
SETBACK REDUCTION**

Pursuant to Santa Cruz County Code 16.50.095, this notice has been provided to the project applicant, to all members of APAC, to the Agricultural Commissioner, to owners of commercial agricultural land within 500 feet of the project location, and to members of the Board of Supervisors. The identified planner may be contacted for specific information on this application.

APPLICATON NUMBER: 261116
SITUS: 209 Pioneer Road, Watsonville

Proposal to add a 90 square foot pantry addition at the rear of an existing single-family dwelling. Project requires an Agricultural Buffer Setback Reduction for new development within 200-feet (approximately 28-feet from the north property line) of a CA-zoned property.

Property is located on the north side of Pioneer Road, approximately 0.25 miles east of the intersection of Amesti Road and Pioneer Road.

APN: 109-261-07
OWNER: Kelli and Christian Lauesen
APPLICANT: Robin Alaga
SUPERVISORIAL DISTRICT: 2

PLANNER: Evan Ditmars, (831) 831-454-3227
EMAIL: evan.ditmars@santacruzcountyca.gov

Questions or comments must be received by 5:00 p.m.
8/12/2026.

A decision will be made or, or shortly after, 8/13/2026

GENERAL NOTES

- The code editions to be followed: Santa Cruz County Amendments
California Plumbing Code 2025 Edition California Building Code 2025 Edition
California Electrical Code 2025 Edition California Mechanical Code 2025 Edition
California Energy Standards 2025 Edition California Green Building Standards Code 2025 Edition
California Residential Code 2025 Edition California Fire Code 2025 Edition
- Hold down devices must be secured in place prior to foundation inspection.
- Fasteners in preservative-treated wood (anchor bolts, nails, screws, etc.) shall be of an approved silicon bronze or copper, stainless steel or hot-dipped zinc coated steel.
- Foundation sills shall be a naturally durable wood or a preservative-treated wood.
- Anchor bolts shall be a minimum of 1/2 inch diameter in SDC D and 5/8 inch minimum diameter in SDC E.
- Anchor bolts shall be embedded a minimum of 7 inches into foundation.
- Anchor bolts shall not be spaced more than 6 feet apart in SDC D and no more than 4 feet apart in SDC E.
- There shall be a minimum of 2 bolts per sill piece with one bolt not located more than 12 inches or not less than 4 inches of each end of the sill piece.
- Washers for anchor bolts shall be a minimum of 3 inches by 3 inches by 0.229 inch thick. Steel plate washers may be slotted.
- Minimum compression strength of concrete shall be 2,500 psi.
- Reinforcing Steel to be a minimum of ASTM A615 Grade 60
- Framing Lumber shall be Douglas Fir #2 (unless noted otherwise).
- Wall framing shall comply with CBC Table 2308.5.1
- Nailing shall be in compliance with CBC Table 2304.10.1
- Foundation vents to be 6"x14" @ 8'-0" o.c. max
- Block or double joist under all walls. Blocking at 8'-0" o.c. max (not applicable with T/l's)
- Attic and foundation venting shall be a minimum of 1/150 of the area to be vented.
- Smoke detectors and carbon monoxide alarms in new structures shall receive their primary power from the house primary wiring and shall have a battery backup.
- Egress requirements for sleeping rooms:
a. Min. net clear operable dimension of 24" in height. b. Min. net clear operable dimension of 20" in width.
c. Min. net clear operable dimension of 5.7 square feet d. Maximum distance to floor is 44"
- Joints and other openings in the building envelope that are potential sources of air leakage shall be caulked, gasketed, weather-stripped or otherwise sealed to limit infiltration and exfiltration.
- The first 5' of hot and cold water pipes from the storage tank from non-recirculating systems shall be thermally insulated with a minimum of 1" (.75") thick insulation for hot (cold) water pipes with a diameter of less than or equal to 2" or 1.5" (1") for hot (cold) water pipes with a diameter of greater than 2" and conform to Cal Energy Code 150.0(i)(2)
- The builder/contractor shall provide the owner and County Building Department a copy of the CF-2R Installation Certificate at the time of inspection.
- Air ducts installed under a floor in a crawl space shall be installed as to maintain a vertical clearance of 18" for all portions of the duct that would obstruct access to any part of the crawl space.
- Shower compartments and walls above bathtubs with installed shower heads shall be finished with a smooth, non-absorbent surface to a height of not less than 72" above finish floor. Ceramic tile is to be installed over fiber-cement or cementitious backer board.
- The maximum hot water temperature discharging from the bathtub, shower and whirlpool bathtub filler shall be limited to 120 degrees Fahrenheit. The water heater thermostat shall not be considered a control for the meeting of this provision.
- Plumbing fixtures are required to meet the following maximum flow rates; shower heads 1.8 gpm @ 80 psi, kitchen faucet 1.8 gpm @ 60 psi, lavatory faucets 1.2 gpm @ 60 psi and water closets 1.28 gallons per flush.
- The shower valve shall be a pressure balance type, thermostatic mixing type or a combination pressure balance/thermostatic mixing type.
- Fiber-cement, fiber-mat reinforced cementitious backer units, glass mat gypsum backers of fiber-reinforced gypsum backers in compliance with ASTM C 1208, C 1325, C 1178 or C 1278 respectively and installed in accordance with manufacturer's recommendations shall be used as backers for wall tile in tub and shower areas and wall panels in shower areas (CRC R702.4.2)
- Ceramic tile surfaces shall be installed in accordance with ANSI A108.1, A108.4 through A108.6, A108.11, A118.1, A118.3, A136.1, and A137.1. (CRC R702.4.1)
- The waste outlet and tailpiece for the shower shall be a minimum 2" in diameter.

FIRE DEPARTMENT NOTES -- (SPRINKLED)

- These plans are in compliance with the 2025 California Fire and Building Codes and with applicable National Fire Protection Association Standard 13D and Monterey County Fire Protection Association and district amendments.
- This building is R-3, Type V-B, and Sprinkled.
- A public fire hydrant is within 600 feet of any portion of the building meeting the minimum required fire flow
- The required available fire flow on this property is 1,000 gallons per minute for 120 minutes.
- Before construction begins, temporary or permanent address numbers shall be posted. Permanent numbers must be posted prior to final inspection. Address numbers shall be posted on property so as to be clearly visible from the road. Address numbers must be in "Arabic" (1,2,3, etc.), not "Roman" (I,II,etc.) or written out in words. Address numbers shall be a minimum of 6" tall, with wide stroke, and posted on a contrasting background, and visible from the street. Where numbers are not visible from the street, additional numbers shall be installed on a directional sign at the property driveway and the street.
- Roof construction shall be Class A (min.) as defined by Uniform Building Code Standard 15-2.
- There shall be a minimum of a 30 foot clearance maintained with non-combustible vegetation around all structures. Exception: Single specimens of trees, ornamental shrubbery, or similar plants used as ground covers, provided they do not form a means of rapidly transmitting fire from native growth to any structure.
- Electric gates shall be provided with a keyed switch meeting fire department specifications. Gate entrances shall be at least the width of traffic lane, but in no case less than 12 feet in width. Gates must be 2 feet wider than required road width. Unobstructed vertical clearance shall not be less than 15 feet.
- The installation of an approved spark arrestor shall be placed on top of the chimney. Wire mesh not to exceed 1/2 inch. (When adding a new fireplace or wood stove).
- All requirements of the Single Family Dwelling Guide must be met.
- Smoke detectors are required in all sleeping rooms and in hallways outside of sleeping rooms within 10 feet of sleeping room doors.
- Carbon Monoxide Alarms (CMA) are required outside all sleeping rooms within 10 feet of sleeping room doors.
- All buildings shall be equipped with an automatic sprinkler system complying with the latest edition of NFPA 13D currently adopted standards of the Santa Cruz County Fire Chief's Association.
- Fire alarm flow switch shall be wired to kitchen refrigerator circuit. Any deviations require fire dept. approval.
- A 48 hour minimum notice to the fire department is required prior to any inspection and/or test.
- The sprinkler installer shall submit three (2) sets of plans and calculations for the automatic sprinkler system to the fire agency for approval.
- The copies of the building and fire system plans and permits must be on site during construction.
- All underground piping systems shall comply with the County Standard FPO-005 and shall require plan submittal and permit approval prior to installation.
- An UNDERGROUND FIRE PROTECTION SYSTEM WORKING DRAWING must be prepared by the designer/installer. The plans shall comply with the UNDERGROUND FIRE PROTECTION SYSTEM INSTALLATION POLICY HANDOUT. Underground plan submittal and permit will be issued to a Class C-16, owner-builder of an owner-builder occupied SFD, or a C-36 plumbing contractor.
- The driveway/access road shall be in place prior to any framing construction, or construction will be stopped.
- Driveway must be a minimum of 12 feet wide with a vertical clearance of 15'-6"

OWNER:

Chris & Kelli Lauesen
290 Pioneer Road
Watsonville, CA 95076

PROJECT DATA:



A.P.N. 109-261-07
Zoning RA
Occupancy Group R-3
Construction Type VB Non-Sprinkled
Parcel Size 31,712 sq. ft. (Assessor)
Lot Coverage 2,442 sq. ft. 7.7%
Existing Residence 1,584 sq. ft. (Assessor)
Proposed Addition 90 sq. ft.
Total Heated Area 1,674 sq. ft.
Area of Remodel 870 sq. ft.
Existing Garage 768 sq. ft.

SCOPE OF WORK:

Construct a 90 sq. ft. addition to add a pantry and relocate the laundry room. Remodel to include: kitchen, add a bath in the old laundry area, and add a trussed roof over the living, family, dining and kitchen areas (870 sq. ft.)

SHEET INDEX:

Sheet 1: Vicinity Map, Site Plan,
Sheet 2: Existing & Proposed Floor Plans, Electrical Plan & Notes
Sheet 3: Foundation Plan, Roof Framing Plans & Details
Sheet 4: Sections & Details
Sheet 5: Elevations
Sheet D.1: Engineering Notes & Details
Sheet D.2: Engineering Details & Shear Wall Schedule
Sheet EN.1: Title 24 Energy Documents
Sheet ENN: Title 24 Energy Documents
Sheet GB.1: Green Building Notes

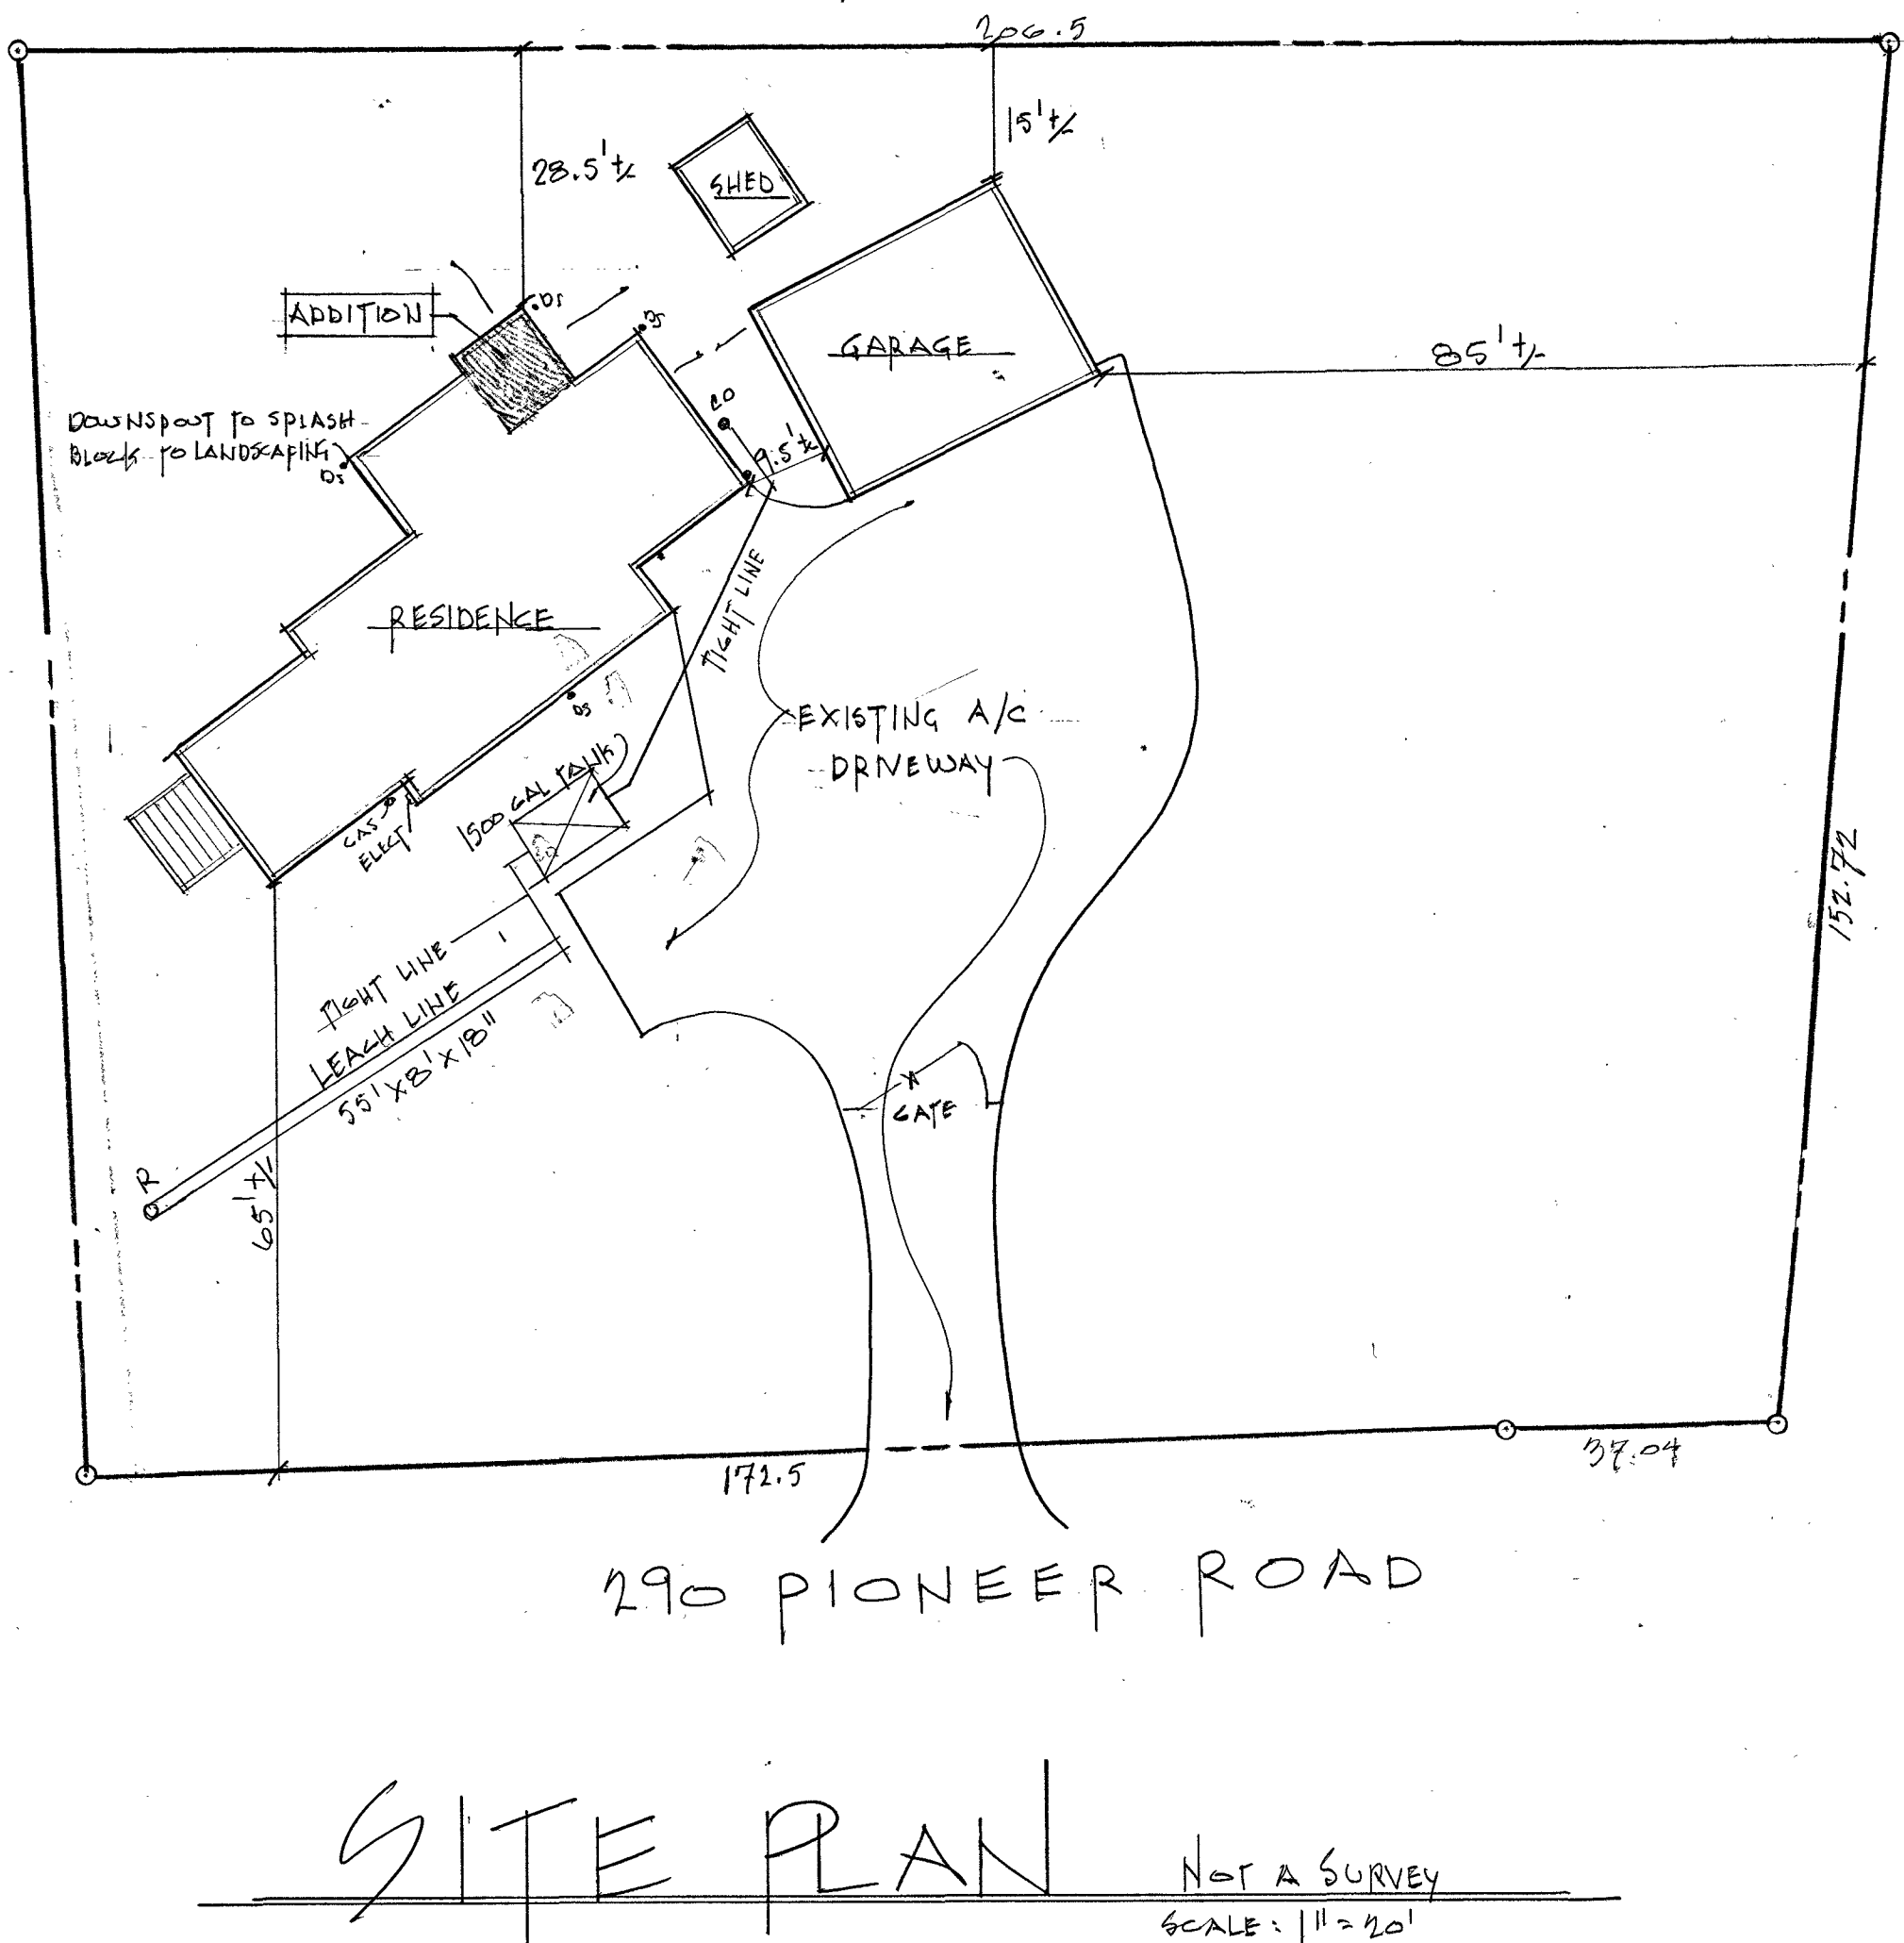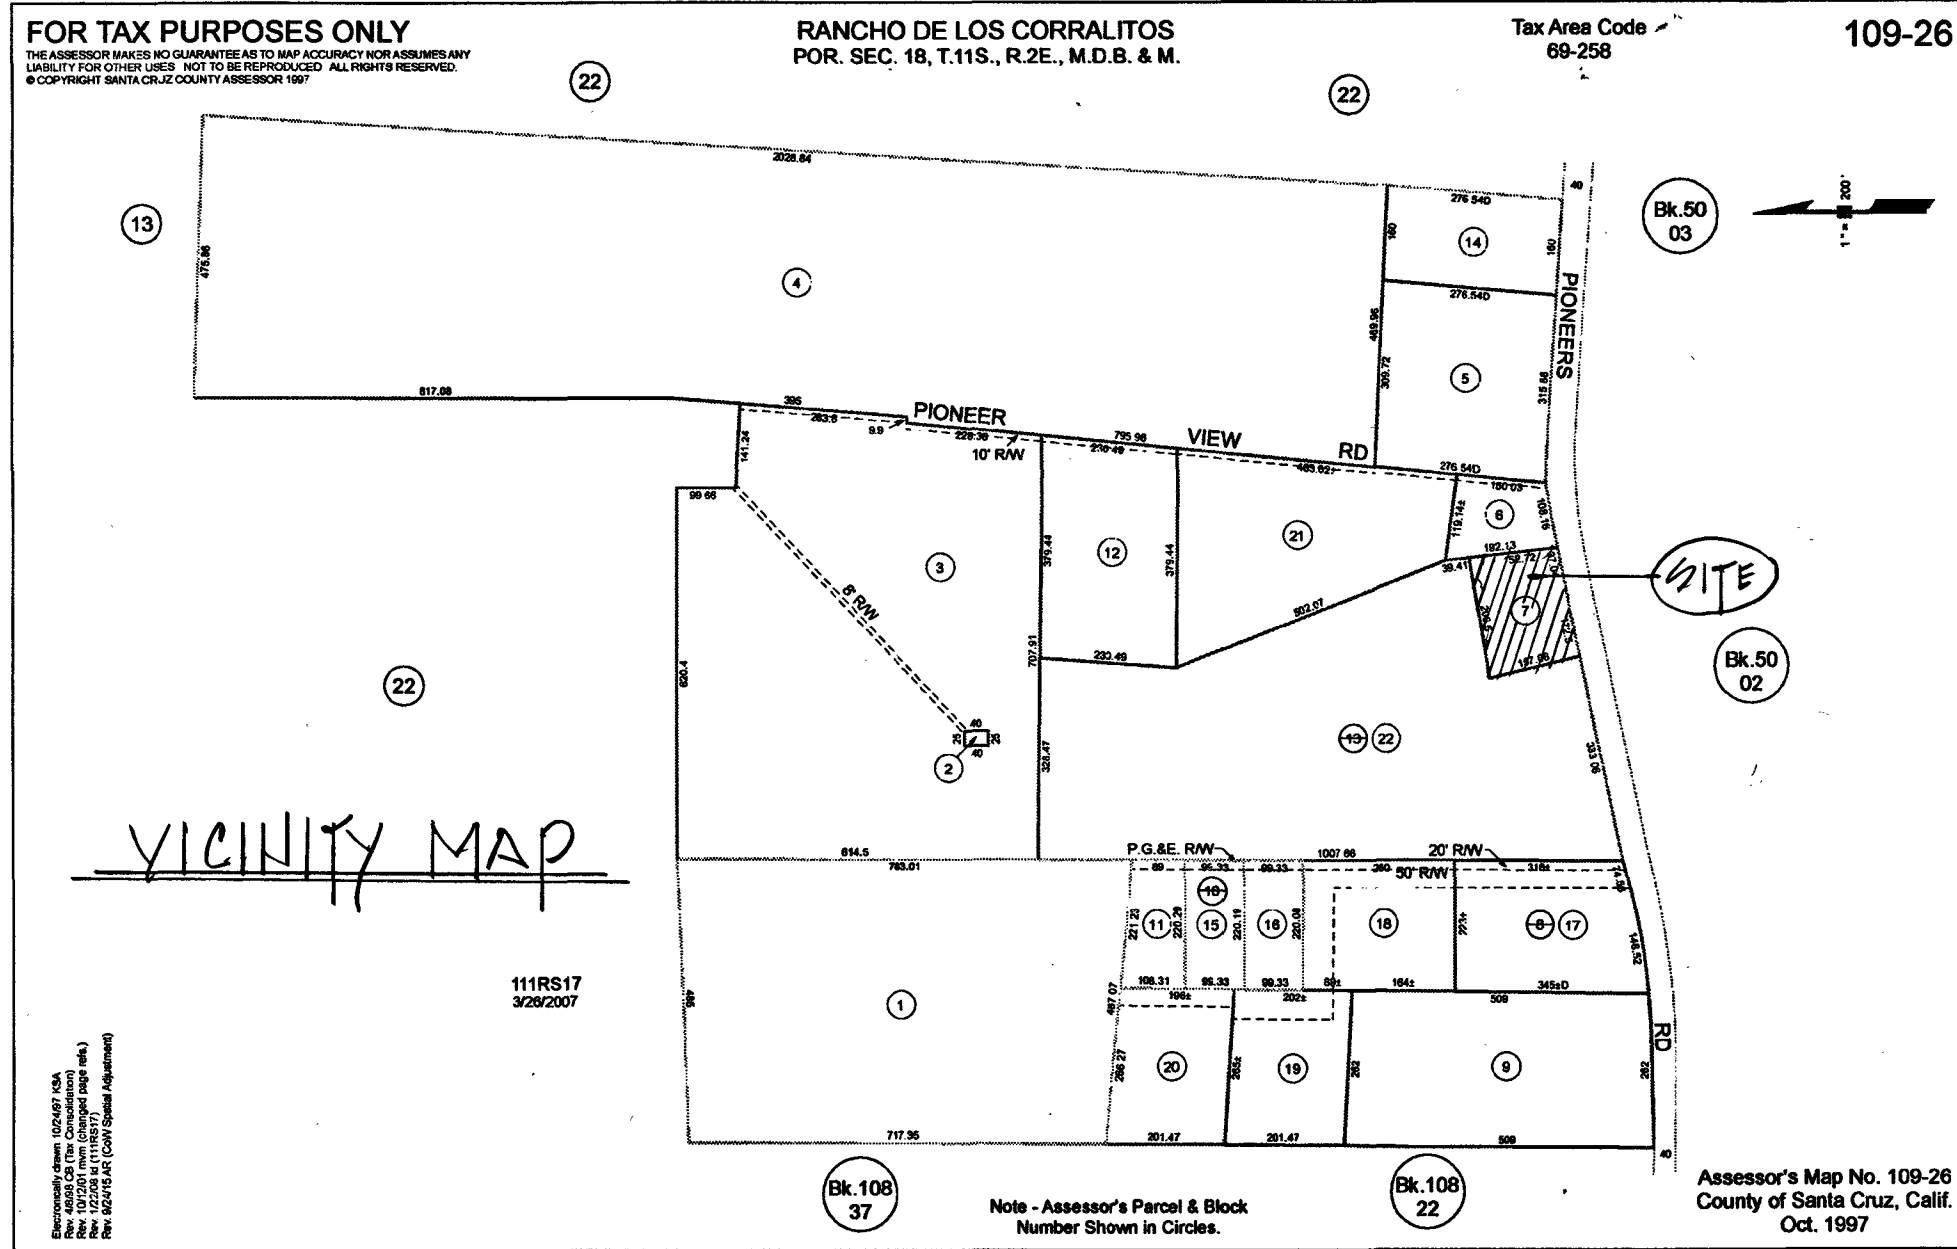


REVISIONS	BY

ROBIN ALAGA
250 Evening Hill Lane
Corralitos, CA 95076
Phone: (831)724-4994 Cell: (831)419-4919
e-mail: alagarc@gmail.com

LAUESEN ADDITION & REMODEL
Chris & Kelli Lauesen 831.588.8230 lauesenc@gmail.com
290 Pioneer Road Watsonville, CA 95076
A.P.N. 109-261-07


Robin Alaga

DRAWN ROBIN	CHECKED
DATE 15 NOV. 25	SCALE NOTED
JOB NO. 24.47A	SHEET
OF	SHEETS

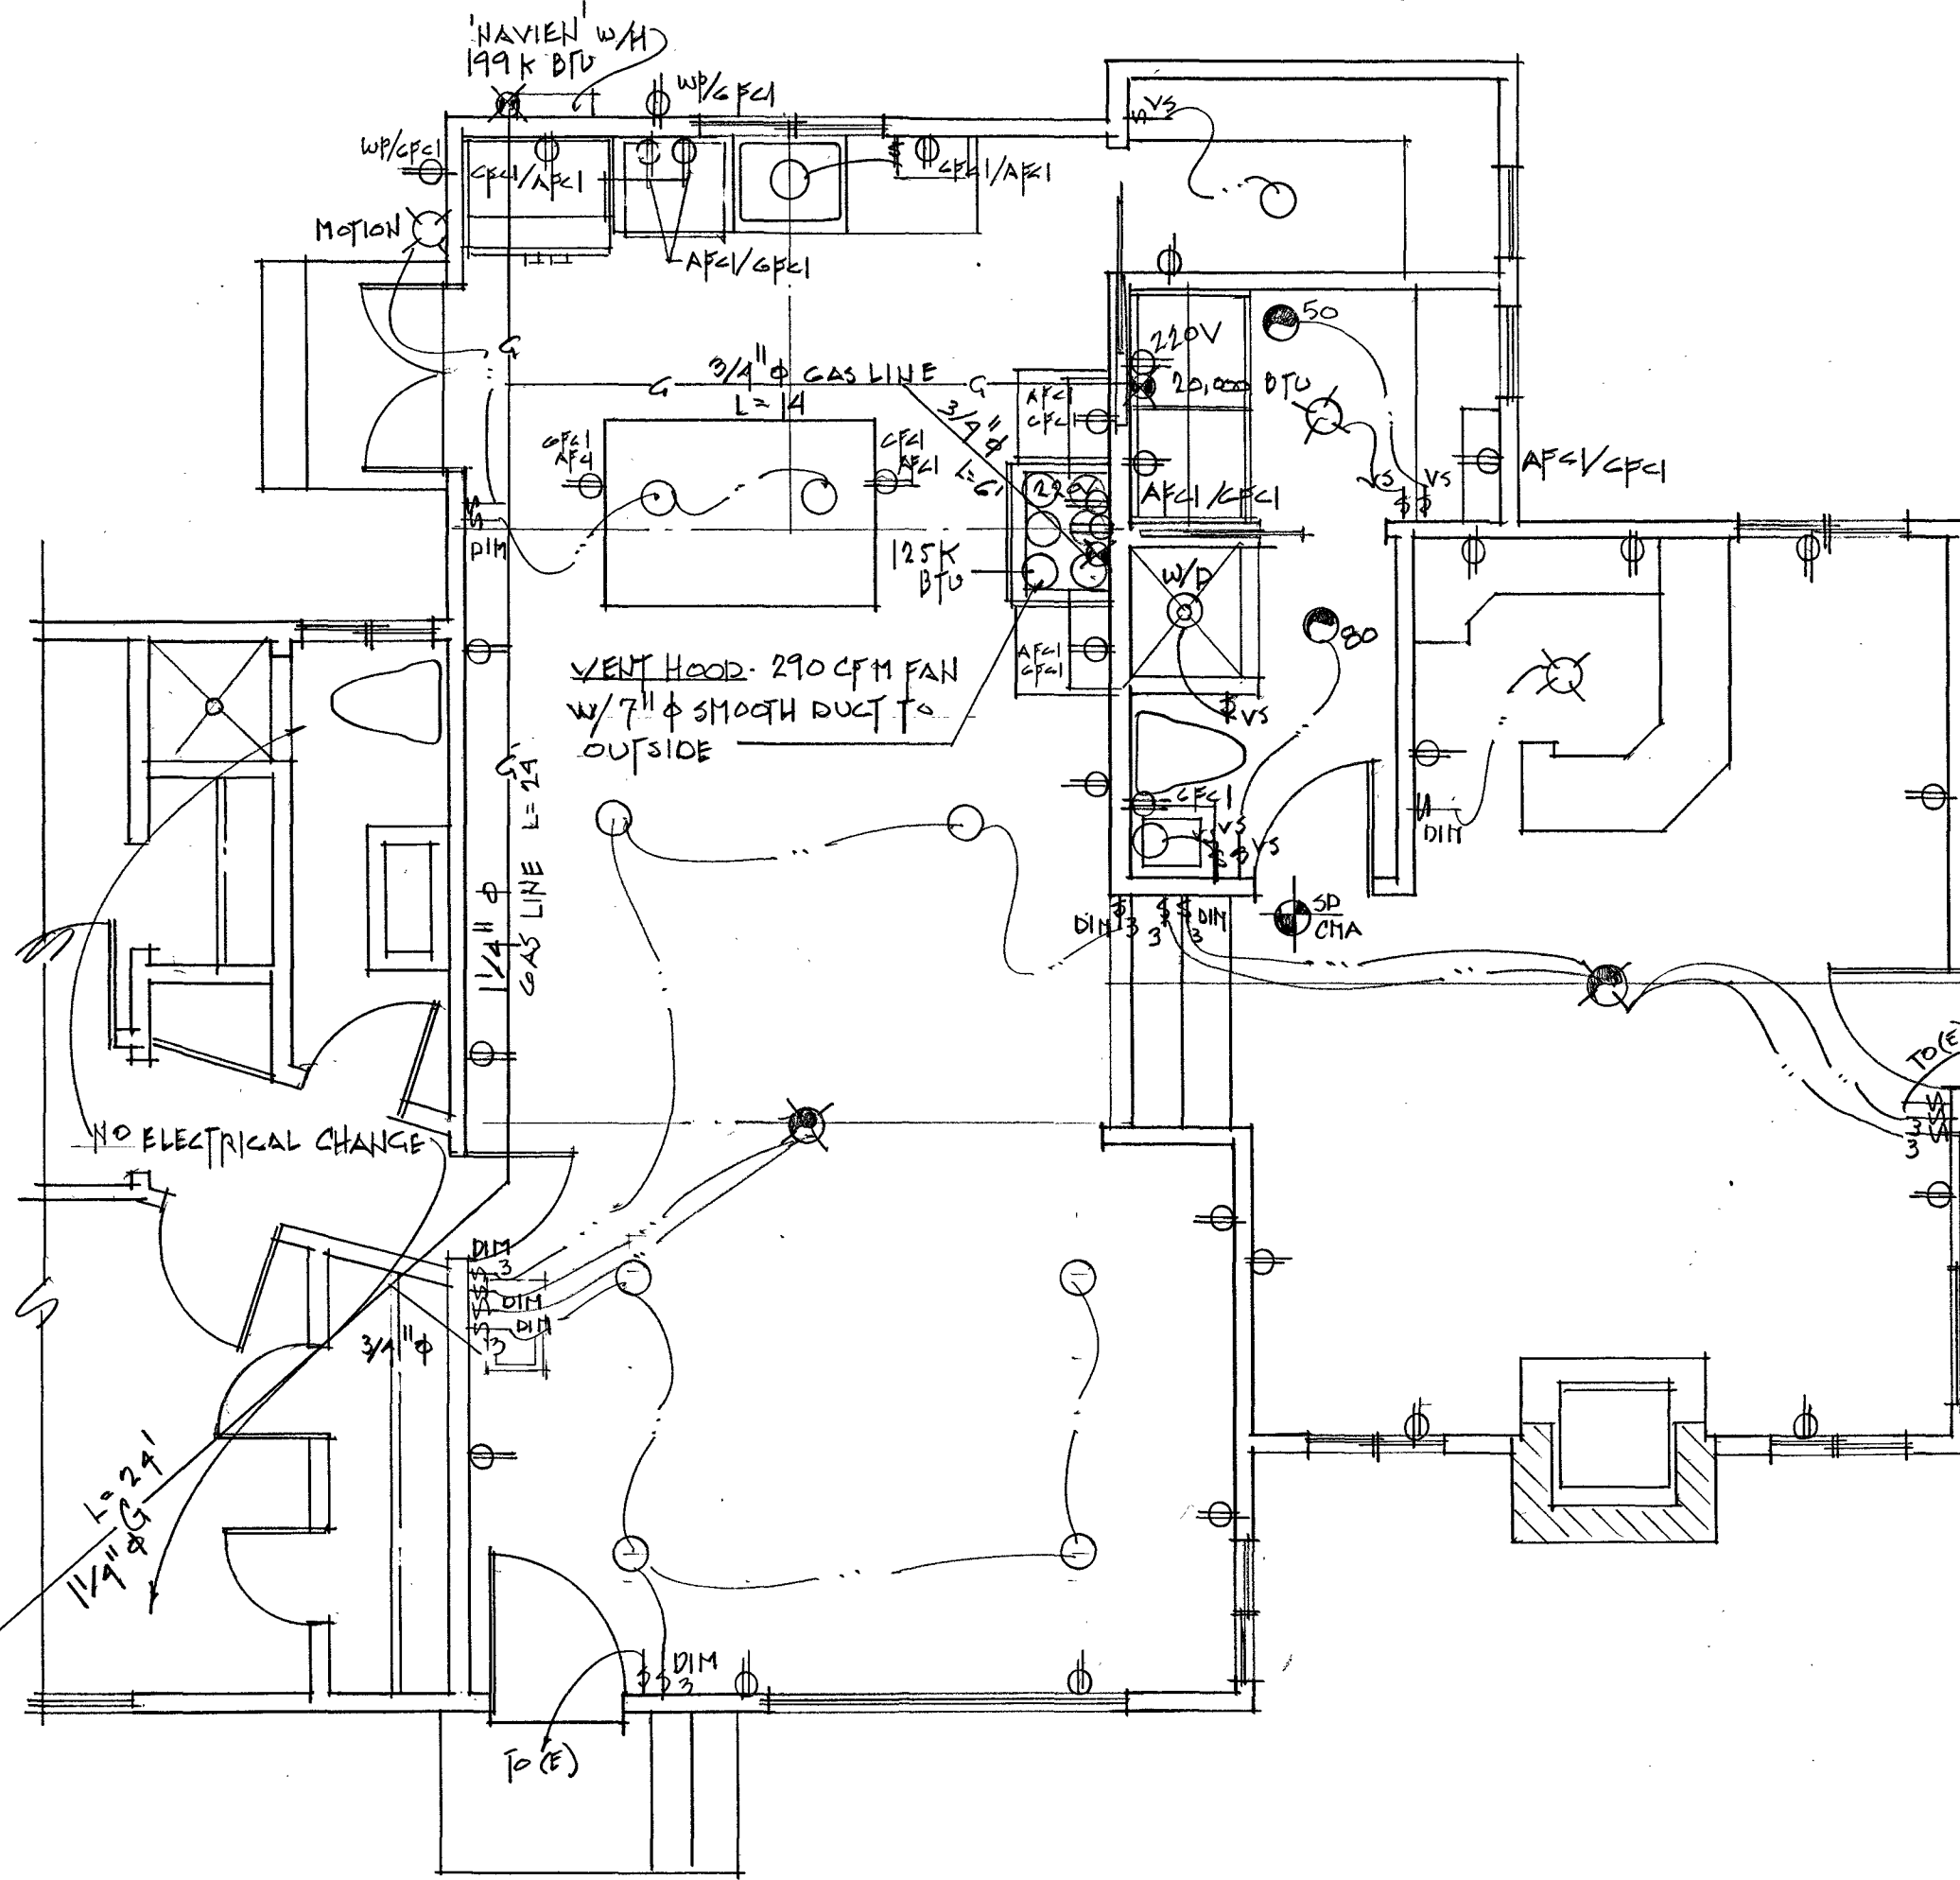

ELECTRICAL PLAN

SCALE: 1/4" = 1'-0"

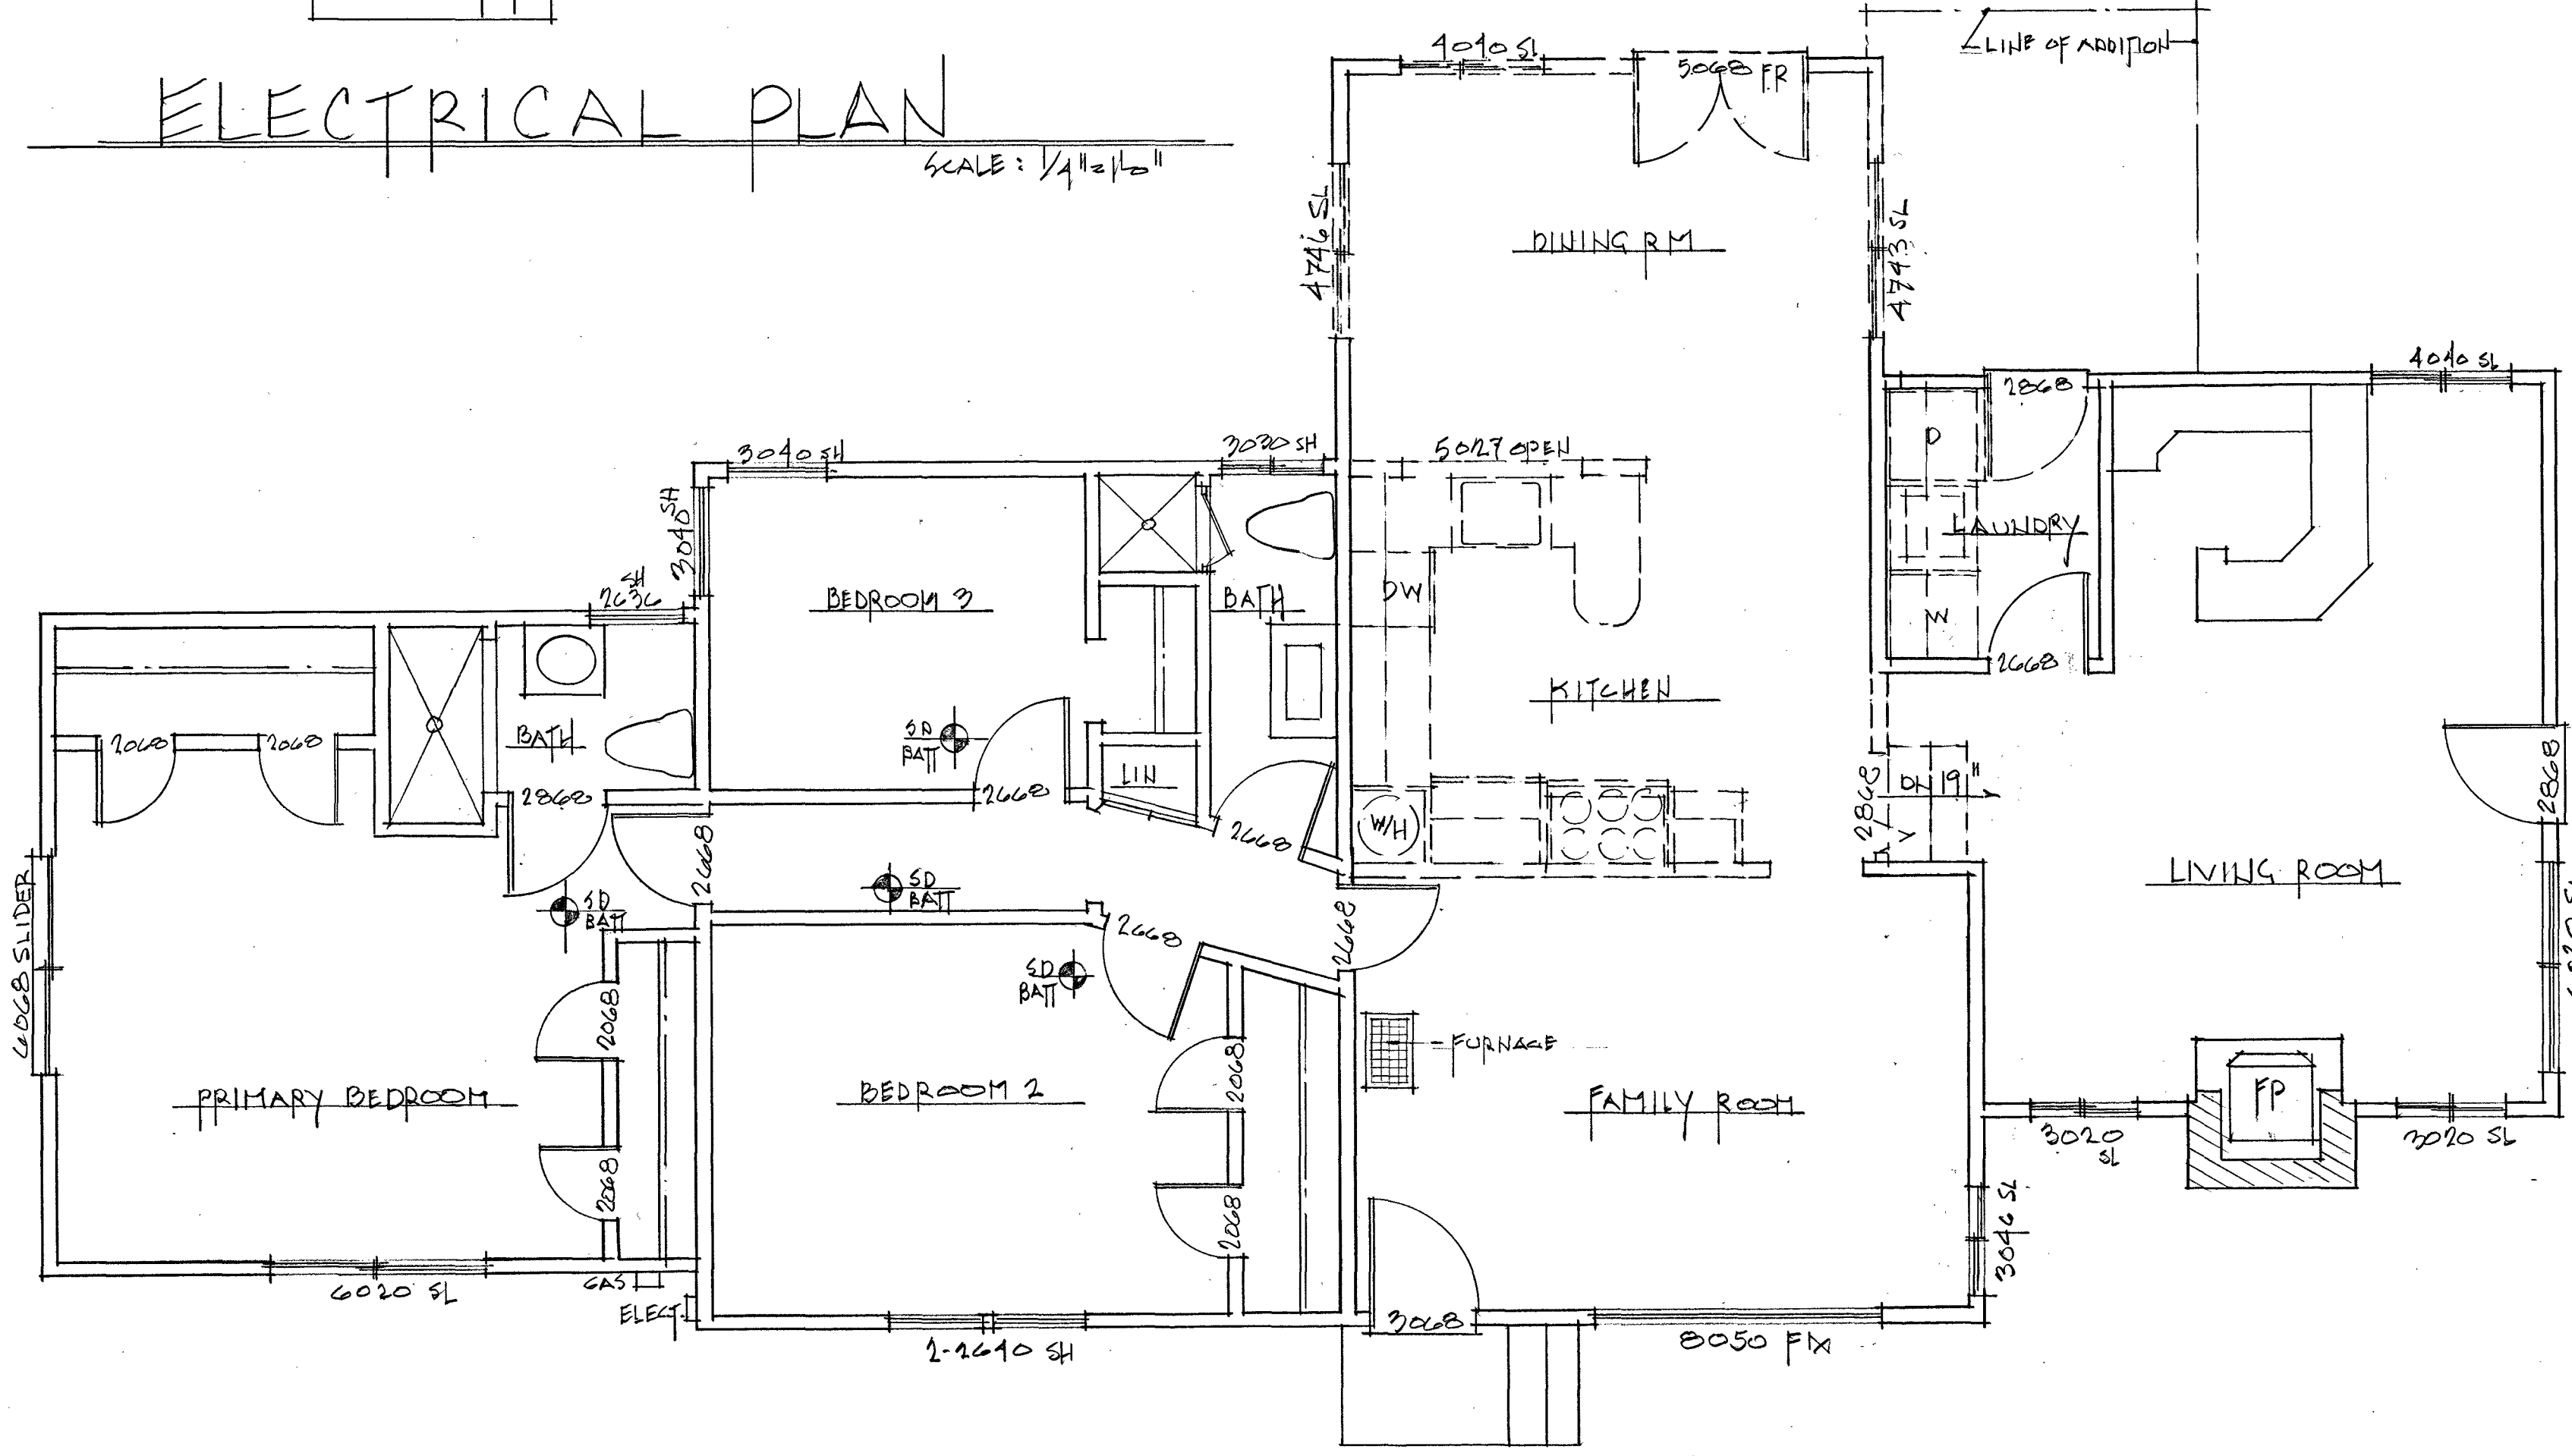

EXISTING/DEMO PLAN


SCALE: 1/4" = 1'-0"

ELECTRICAL NOTES


- Smoke alarms and carbon monoxide alarms shall receive their primary power from the house primary wiring, be interconnected and have a battery backup.
- The main electrical service panel shall be grounded Concrete encased electrode, UFER grounding. The electrode shall be located within and near the bottom of the footing consisting of at least 20 feet of one or more bare or zinc galvanized or other electrically conductive coated steel reinforcing bar at least 1/2 inches in diameter or consisting of at least 20 feet of bare copper conductor not smaller than a #4 wire.
- Arc fault interrupter circuits: All 120 volt, single phase, 15- and 20- ampere branch circuits supplying outlets installed in dwelling unit kitchens, family rooms, dining rooms, living rooms, parlors, libraries, dens, bedrooms, sunrooms, recreation rooms, closets, hallways, recreation rooms or areas shall be protected by a listed Arc-Fault Circuit Interrupter, combination-type (AFCI), installed to provide protection of the branch circuit.
- All 125 volt, 15 and 20 ampere receptacle outlets shall be tamper resistant receptacles.
- Fixtures installed over a bathtub or shower shall be installed so that water cannot enter or accumulate in the wiring compartment or other electrical parts. All luminaires subject to shower spray shall be listed for use in wet locations.
- All recessed lighting fixtures shall be IC & AT rated and installed per manufacturers listing and installation instructions. All luminaires subject to shower spray shall be listed for use in wet locations. Thermal insulation shall not be installed above or within 3 inches of a recessed fixture unless it is identified as a Type IC fixture.
- One 30-amp electrical circuit shall be provided in the laundry area. This circuit shall have no other outlets.
- Bathroom electrical outlets shall be supplied by at least one 20-ampere branch circuit. The circuit shall have no other electrical outlets. Other equipment (lighting, exhaust fans). Within the same bathroom, may be supplied by the same branch circuit, where the branch circuit supplies a single bathroom only.
- In dwelling units, at least one GFCI protected wall receptacle outlet shall be installed in bathroom, within 36" of the outside edge of each basin. Outlets shall be located on the wall, or partition adjacent to the basin.
- Clothes dryers & electrical ranges shall have a 4-wire grounded electrical outlet.
- Bathroom fans shall be Energy Star rated and, unless functioning as a component of a whole house ventilation system, shall be controlled by a humidity control. Bathroom fan exhaust ducts shall terminate outside the building and be equipped with backdraft dampers.
- All lighting to be high efficacy.
- Vacancy sensors required in garages, bathrooms, laundry/mud rooms, and shops- min. one per room.
- An approved, readily accessible, and independent means of disconnect for the electrical supply to each piece of equipment shall be provided in sight of the equipment served.
- Branch circuits supplying receptacle outlets inside the garage shall not supply outlets on the exterior of the garage.
- Luminaires recessed into ceilings shall meet the following requirements:
 - For luminaires with hard wired ballasts or drivers, allow ballast or driver maintenance and replacement to be readily accessible to building occupants from below the ceiling without requiring the cutting of holes in the ceiling; and
 - Shall not contain screw base sockets; and
 - Shall contain light sources that comply with References Joint Appendix JAB, including the elevated temperature requirements, and that are marked "JAB-2019-E" as specified in Reference Joint Appendix JAB.
- Outdoor lighting fixtures shall be listed for damp or wet installation, as applies to the location of installation and degree of weather protection afforded by adjacent permanent construction.
- Outdoor lighting fixtures shall be high efficacy type and shall be controlled by a manual on-off switch that does not override to ON on the automatic actions of a motion sensor, photo-control, astronomical time clock device or ECMS, unless the override automatically reverts to normal operation within 6 hours, or the device is automatically programmed to turn the light OFF during daylight hours.
- JAB marking is required for the following:
 - All light sources in ceiling recessed downlight luminaires. Note that ceiling recessed downlight luminaires shall not have screw bases regardless of lamp type as describe in Section 150.0(K)1.C
 - Any light source not otherwise listed above, and certified to the Commission as complying with Joint Appendix 8.
- Fixtures recessed into ceilings shall be listed for zero clearance insulation contact (IC), have a label that certifies that the fixture is airtight with air leakage less than 2.0 CFM at 75 Pascals (AT), be sealed with a gasket or caulk to the ceiling, have accessible ballasts/drivers if hardwired, and not contain a screw based sockets. They shall contain light sources that comply with References Joint Appendix JAB, including the elevated temperature requirements, and that are marked "JAB-2019-E".
- In other than closets less than 70 square feet and hallways, dimmers or vacancy sensors shall control all luminaires required to have light sources compliant with Reference Joint Appendix JAB.

ELECTRICAL LEGEND

- Gas Line
- Duplex Outlet
- 4-Plex Outlet
- 220v 220v Outlet
- Light Switch
- Light Switch with Vacancy Sensor
- 3-Way Light Switch
- Light Switch w/ Dimmer
- 50 CFM Fan
- 80 CFM Fan with Humidistat Sensor
- Ceiling Mounted High Efficacy Light
- Recessed High Efficacy Light
- Under Cabinet High Efficacy Light
- Flood- High Efficacy Light
- 2' x 4' Ceiling Mounted High Efficacy Light
- Gas Line
- 110v Smoke Detector Interconnected with all Detectors w/ battery backup
- Battery Operated Smoke Detector
- Carbon Monoxide Alarm

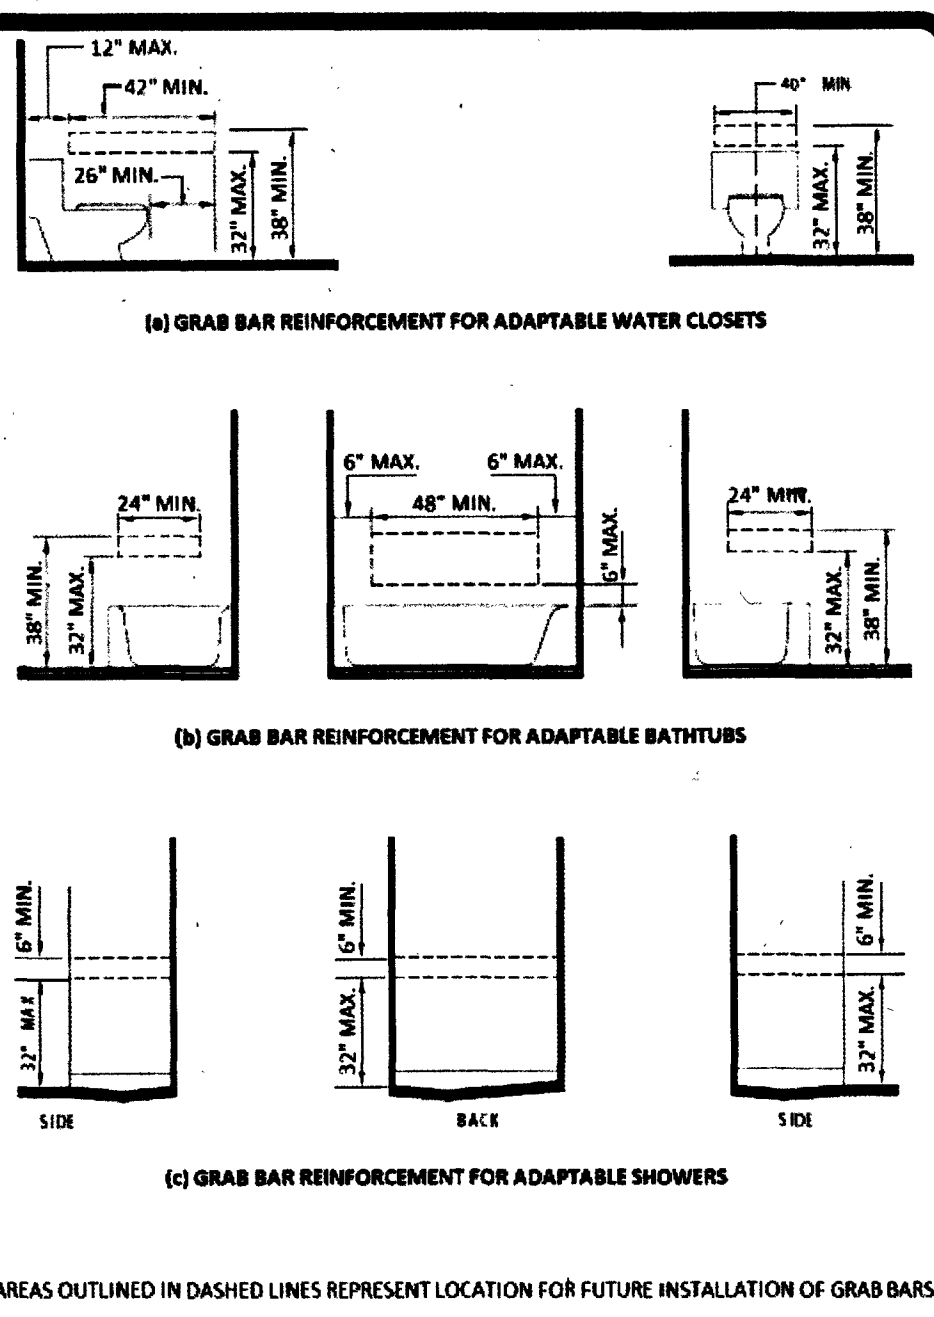

- ### LEGEND
- PROPOSED WALL
 - EXISTING WALL
 - WALL TO BE REMOVED
 - (N) NEW
 - (E) EXISTING
 - (V.I.F) VERIFY IN FIELD

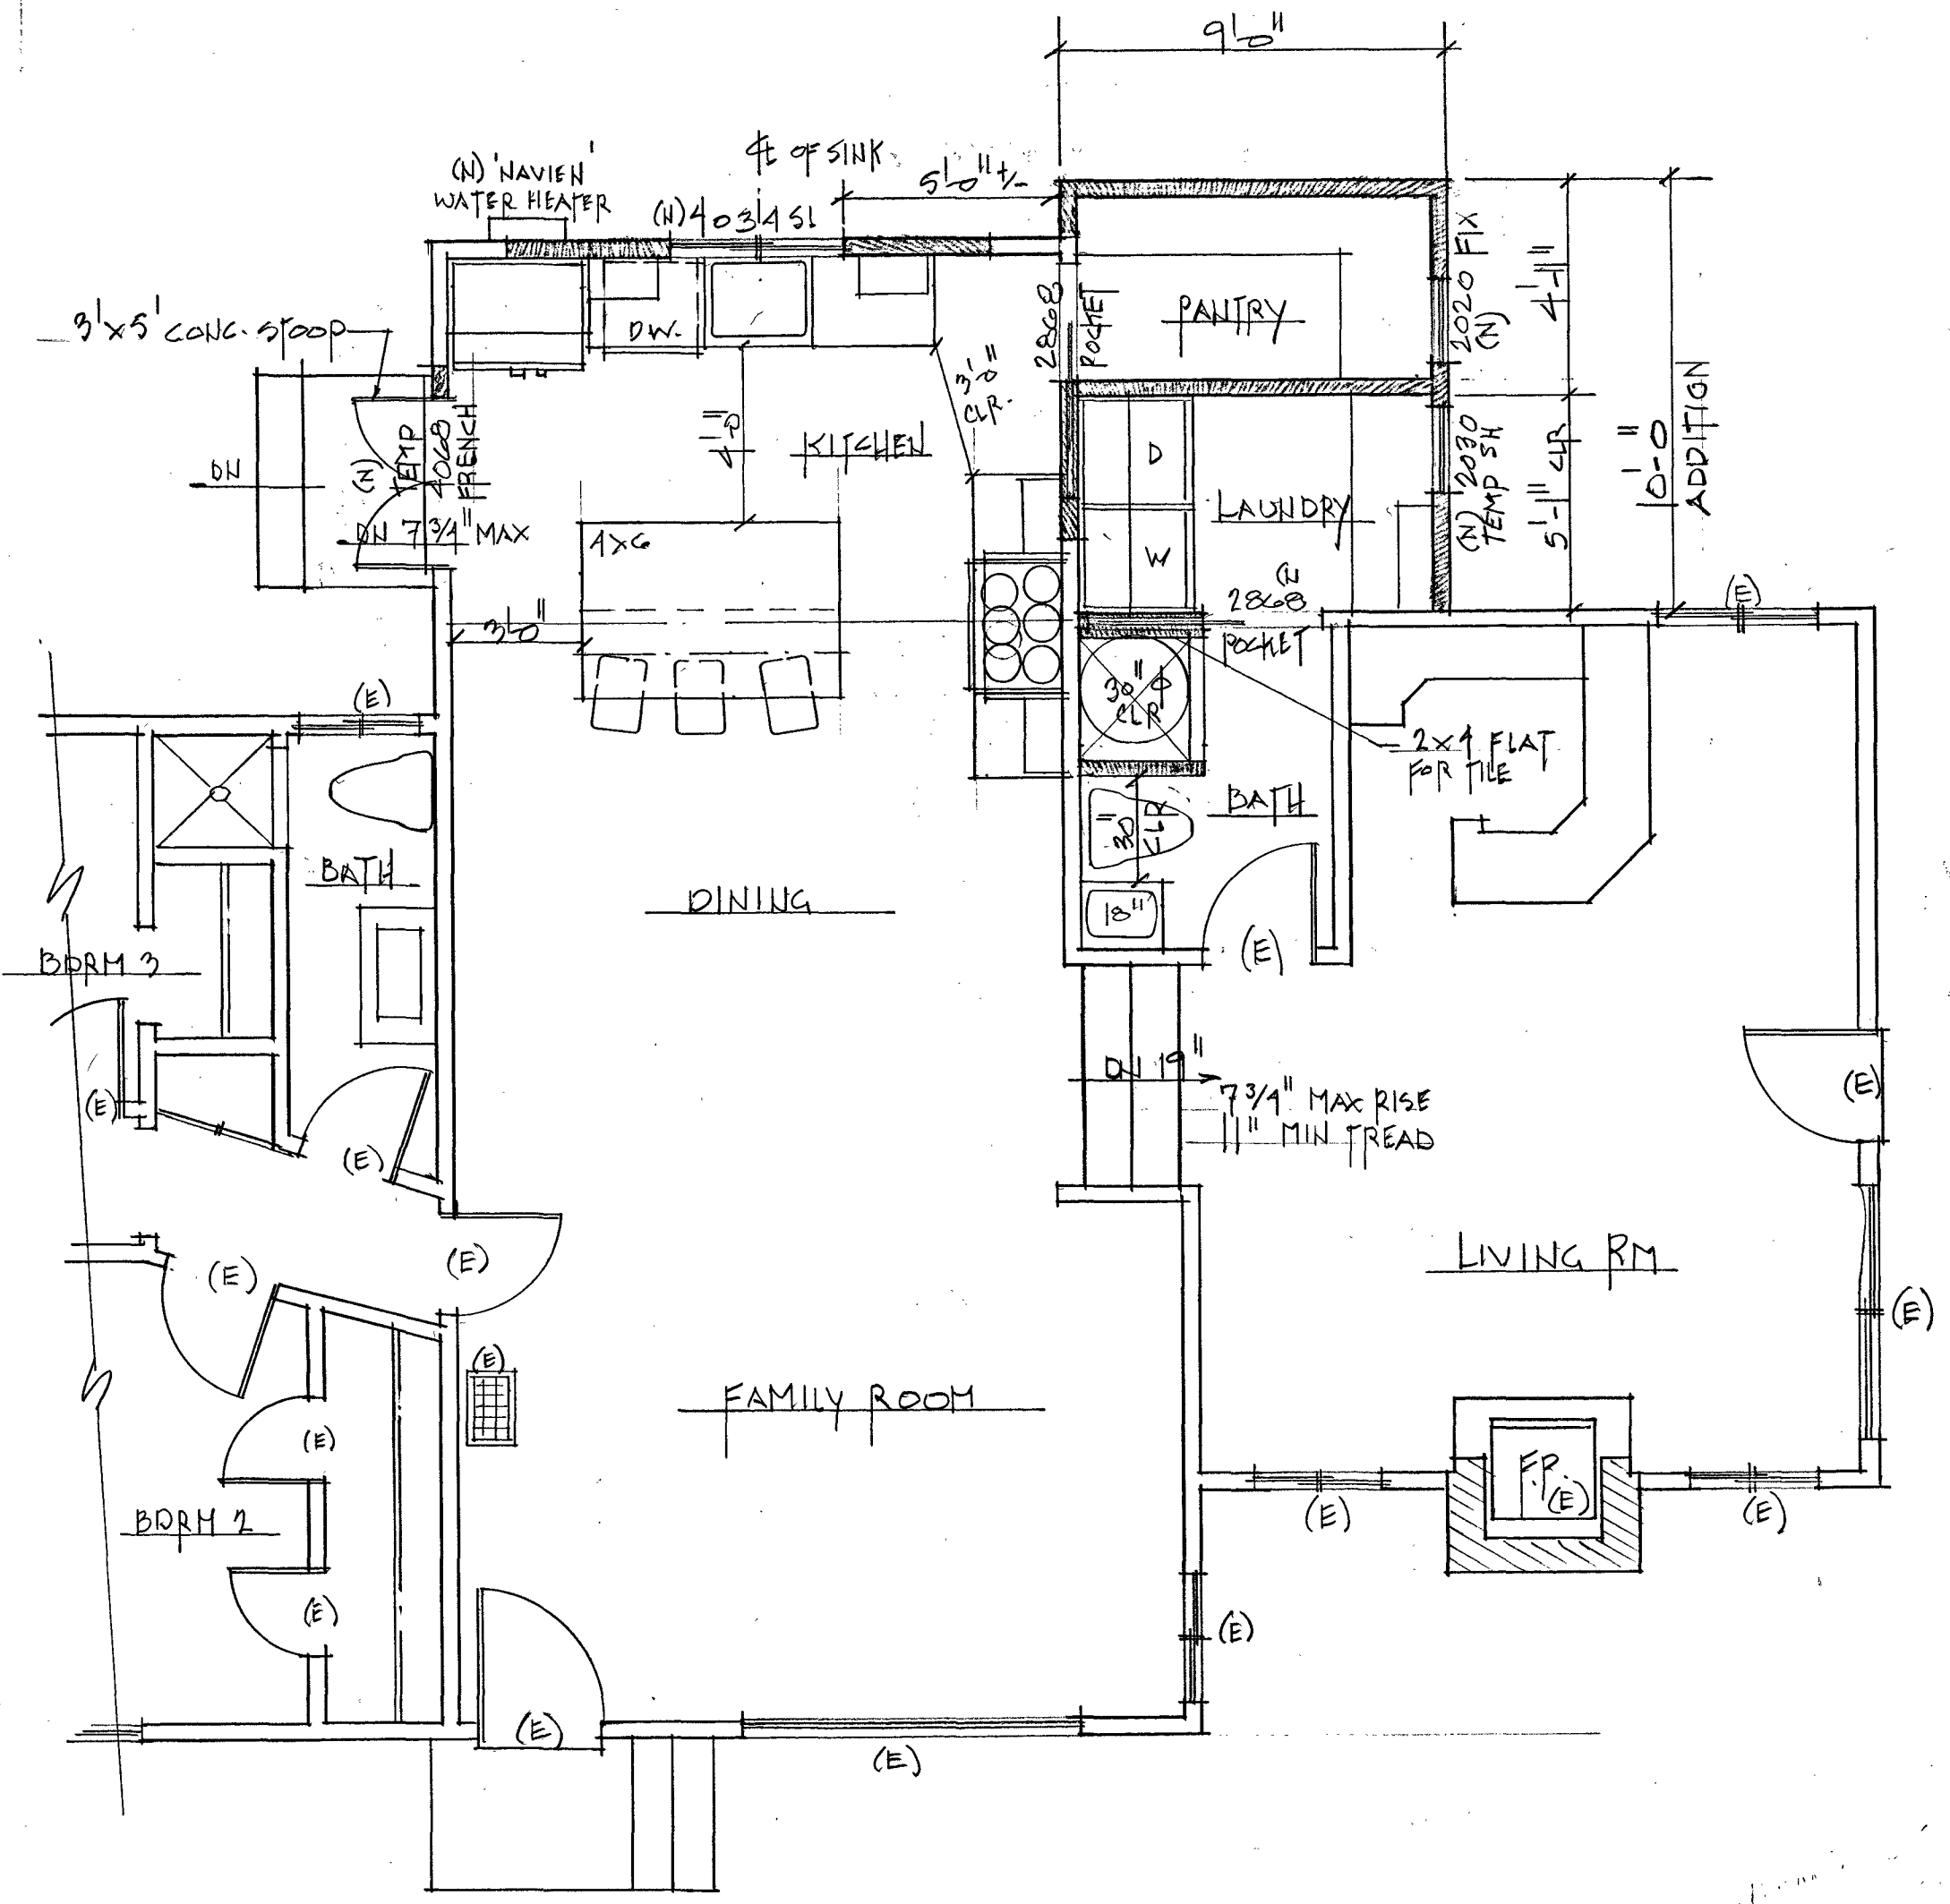

PROPOSED PLAN

SCALE: 1/4" = 1'-0"

REVISIONS	BY

ROBIN ALAGA

250 Evening Hill Lane

Corralitos, CA 95076

Phone: (831) 724-4994

Cell: (831) 419-4919

e-mail: alagarc@gmail.com

LAUSEN ADDITION & REMODEL

Chris & Kelli Lausen

831.588.8230

lausenc@gmail.com

290 Pioneer Road

Watsonville, CA 95076


A.P.N. 109-261-07

Robin Alaga

DRAWN	ROBIN
CHECKED	
DATE	20 JAN 2026
SCALE	1/4" = 1'-0"
JOB NO.	21-171A
SHEET	2
OF	2 SHEETS

REVISIONS	BY


ROBIN ALAGA
 250 Evening Hill Lane, Corralitos, CA 95076
 Phone: (831) 724-4994 Cell: (831) 419-4919
 e-mail: alagabnc@gmail.com

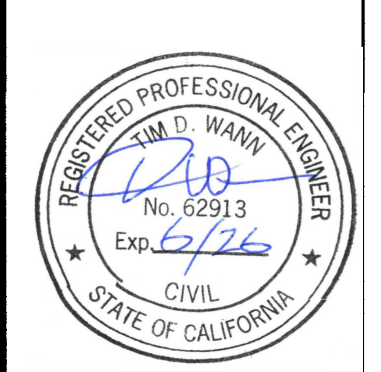


LAUSEN ADDITION & REMODEL
 Chris & Kelli Lausen 831.588.8230 lausencc@gmail.com
 290 Pioneer Road, Watsonville, CA 95076
 A.P.N. 109-261-07

Robin Alaga


DRAWN	ROBIN
CHECKED	
DATE	20 JAN 2026
SCALE	NOTED
JOB NO.	24-17
SHEET	3
OF	SHEETS

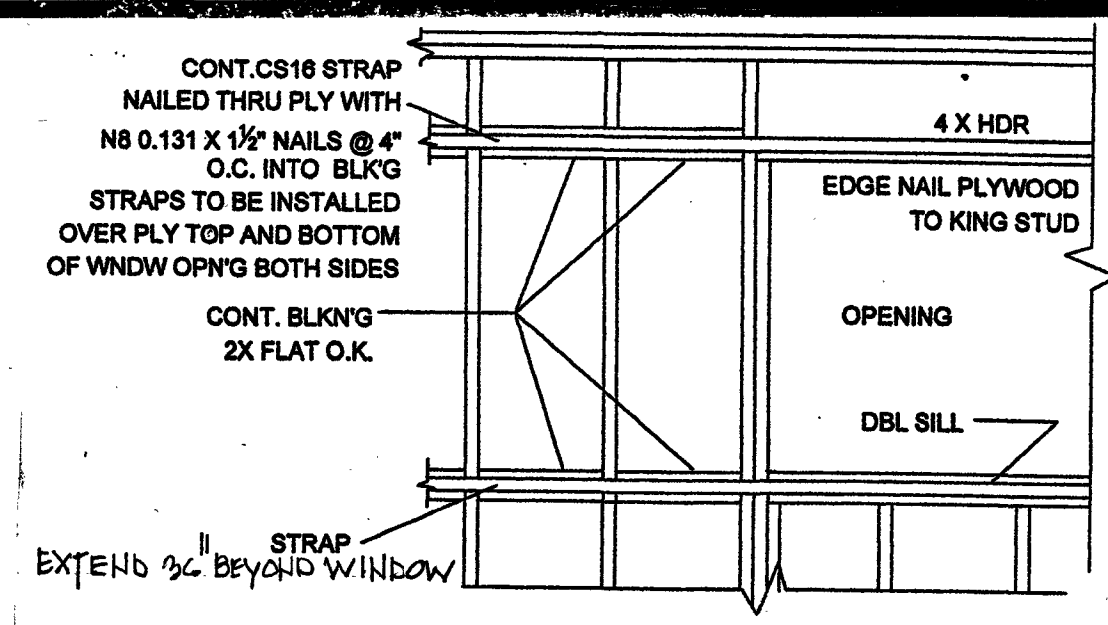


SHEAR FORCE TRANSFER @ WINDOW OP'NG CS16 CONT.

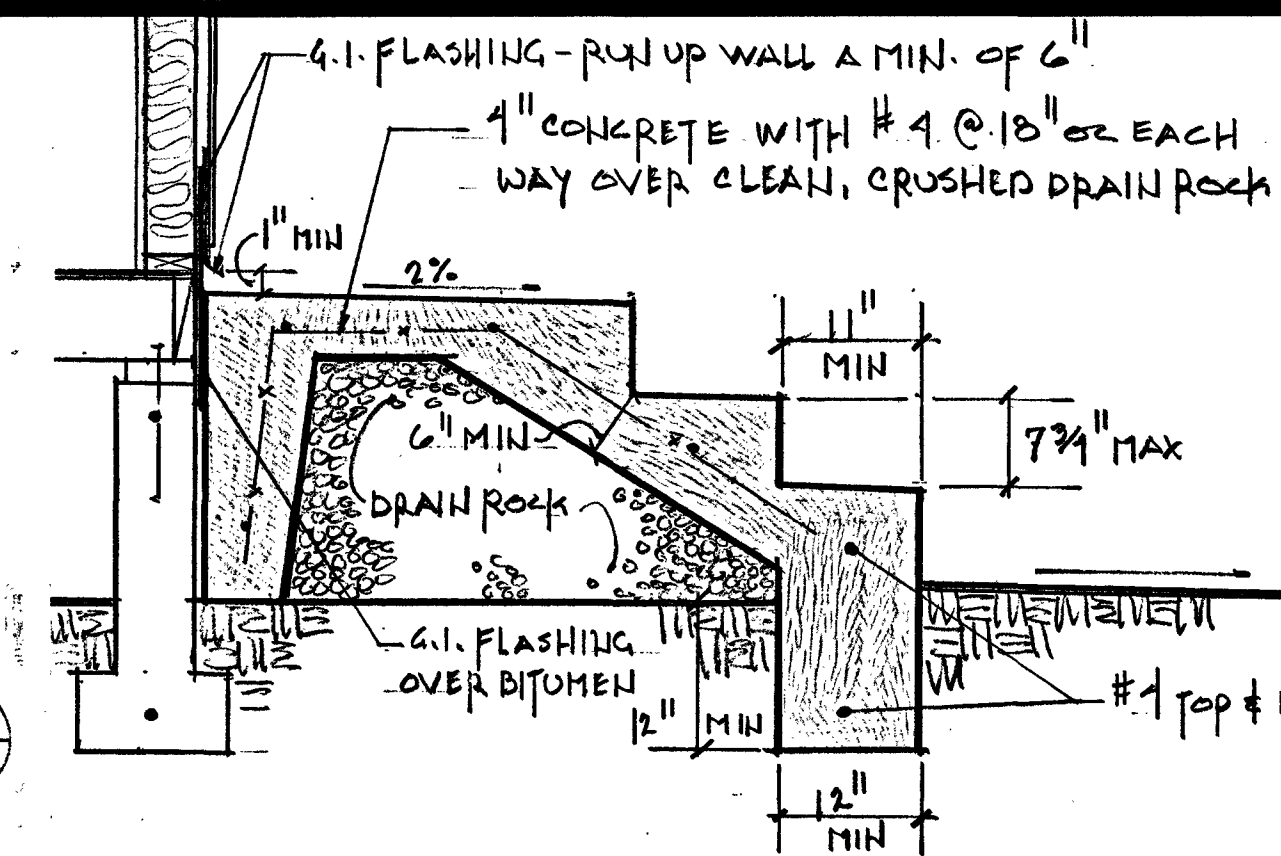


③ PORCH DETAIL
 SCALE: 3/4" = 1'-0"

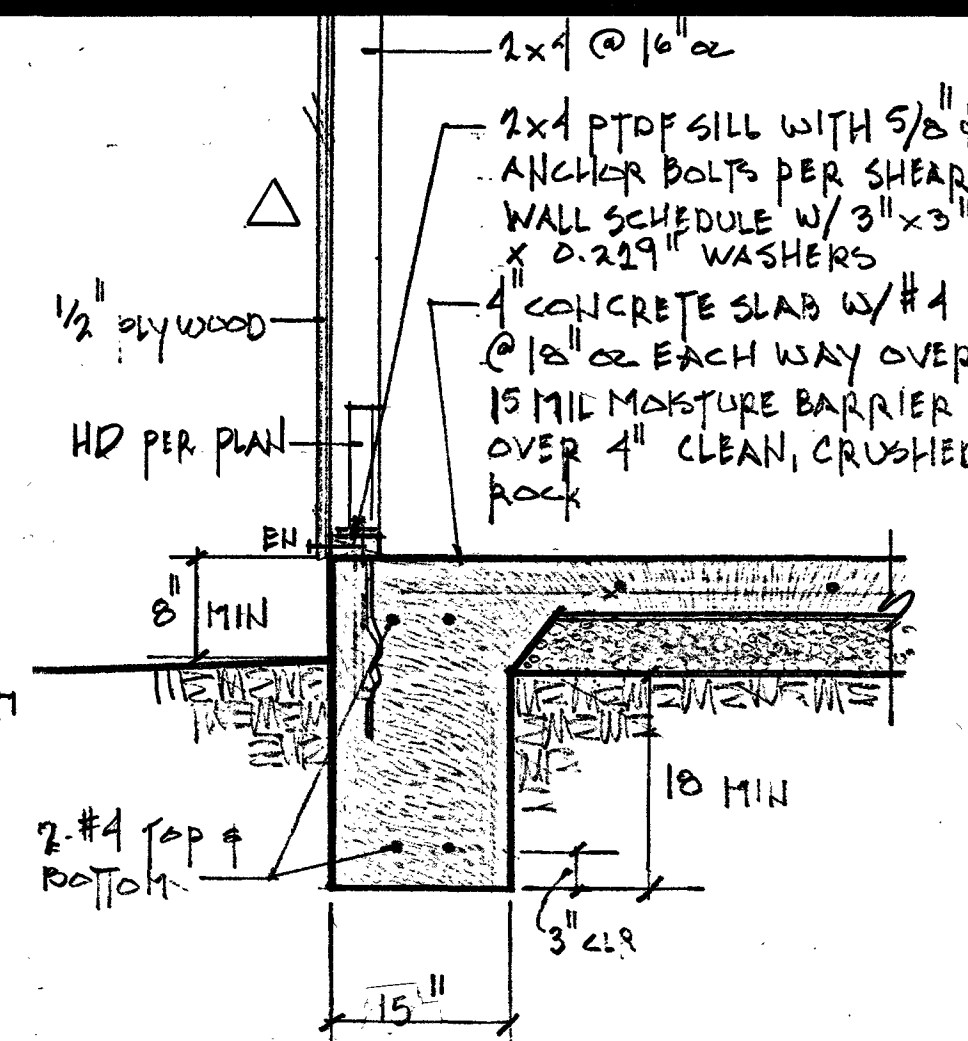

③ EXTERIOR FOOTING
 SCALE: 3/4" = 1'-0"

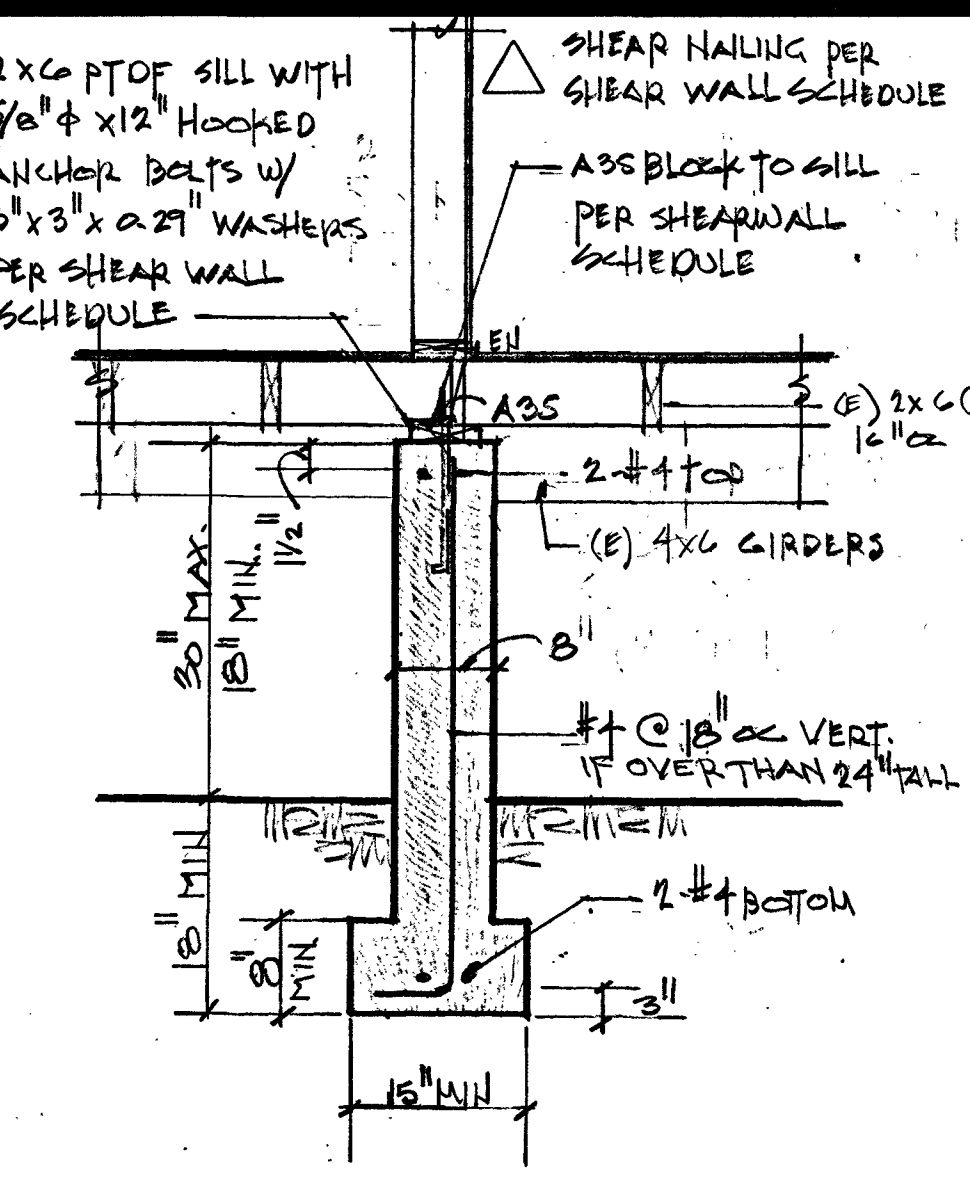


③ INTERIOR FOOTING
 SCALE: 3/4" = 1'-0"

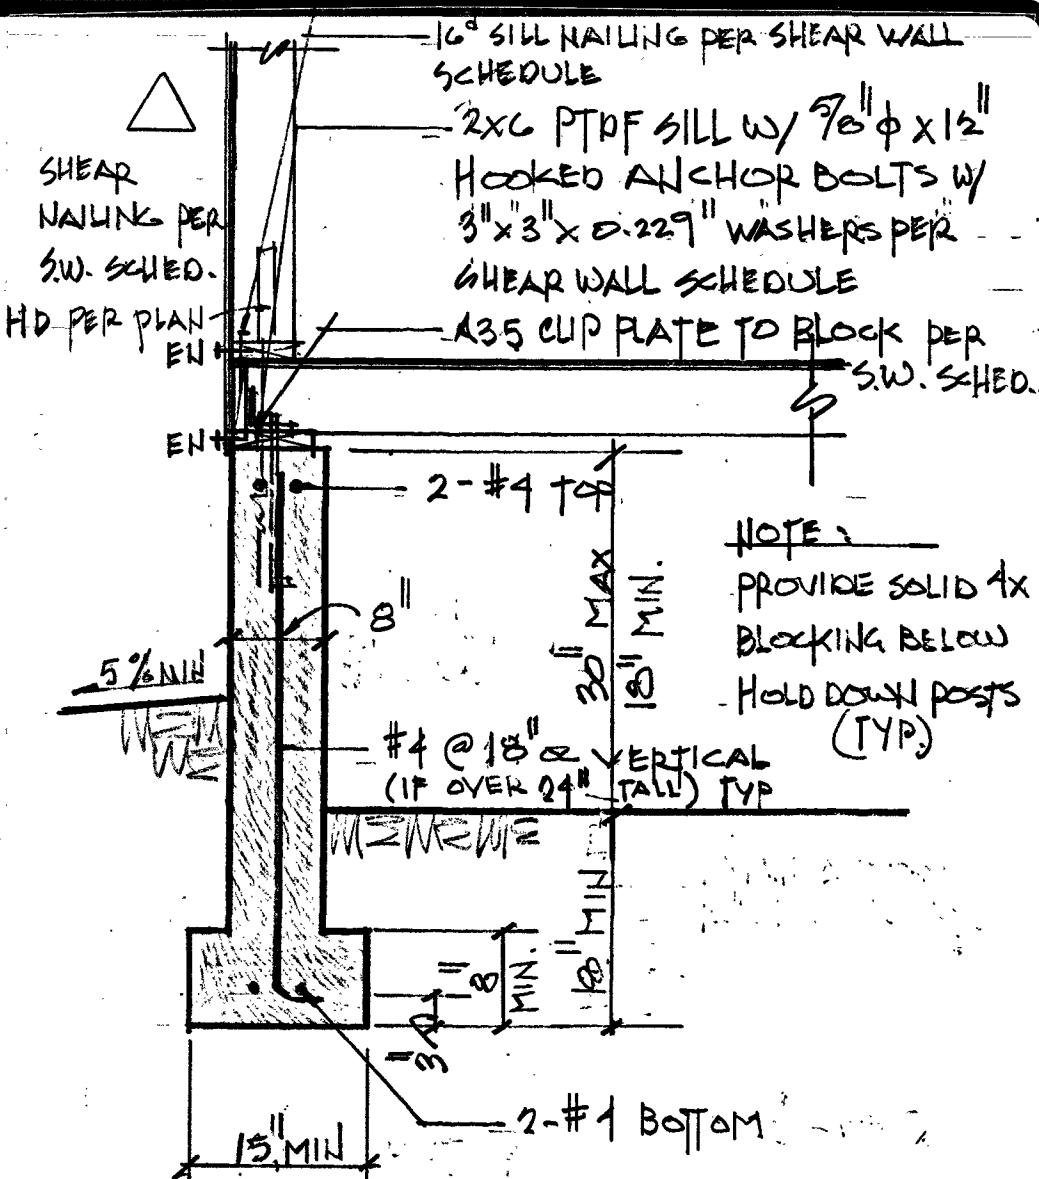


③ PERIMETER FOOTING
 SCALE: 3/4" = 1'-0"

NOTE


- ① DTT22 to 1/2" diameter F1554 GR 36 all thread - Epoxy with Simpson 'Set G-3' - drill 5/8" Diameter hole min. Embedment of 10" min. End distance 5" min. Edge distance 1-3/4" Min. Follow installation instructions per Manufacturer. Continuous Special Inspection Required for epoxy installation.
 - ② HD0E3 TO HD0E5 Retrofit hold down bolts require "Simpson PAB" bolts to achieve required uplift capacity. PAB bolts must be embedded into new concrete footings below existing foundation. This requires a continuous hole to be drilled through the existing stem wall and footing to allow new bolt to extend into new concrete.
- If the double nut / washer is welded to the bolt, A307 all thread may be substituted for standard strength, A449 for high strength.
- For HD0E3 & HD0E5 use PAB 5/8" diameter with 24"sq. x 12" deep footing with 3-#4 each way.
- For HD0E, HD08 use PAB 7/8" diameter with 30"sq. x 15" deep footing with 5-#4 each way.

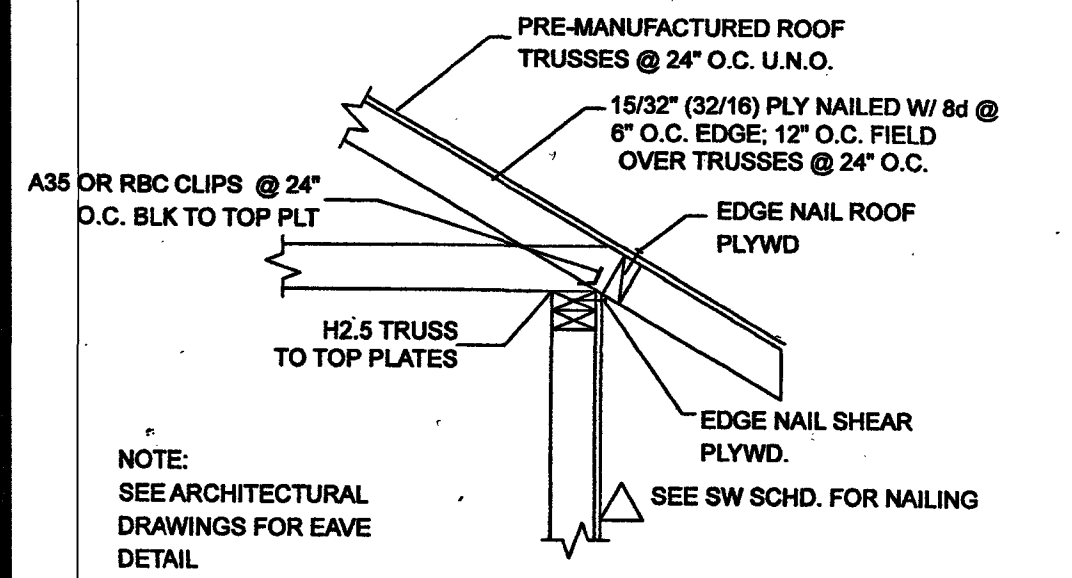


TYP ROOF SHEAR TRANSFER ROOF TRUSS TO TOP PLATE

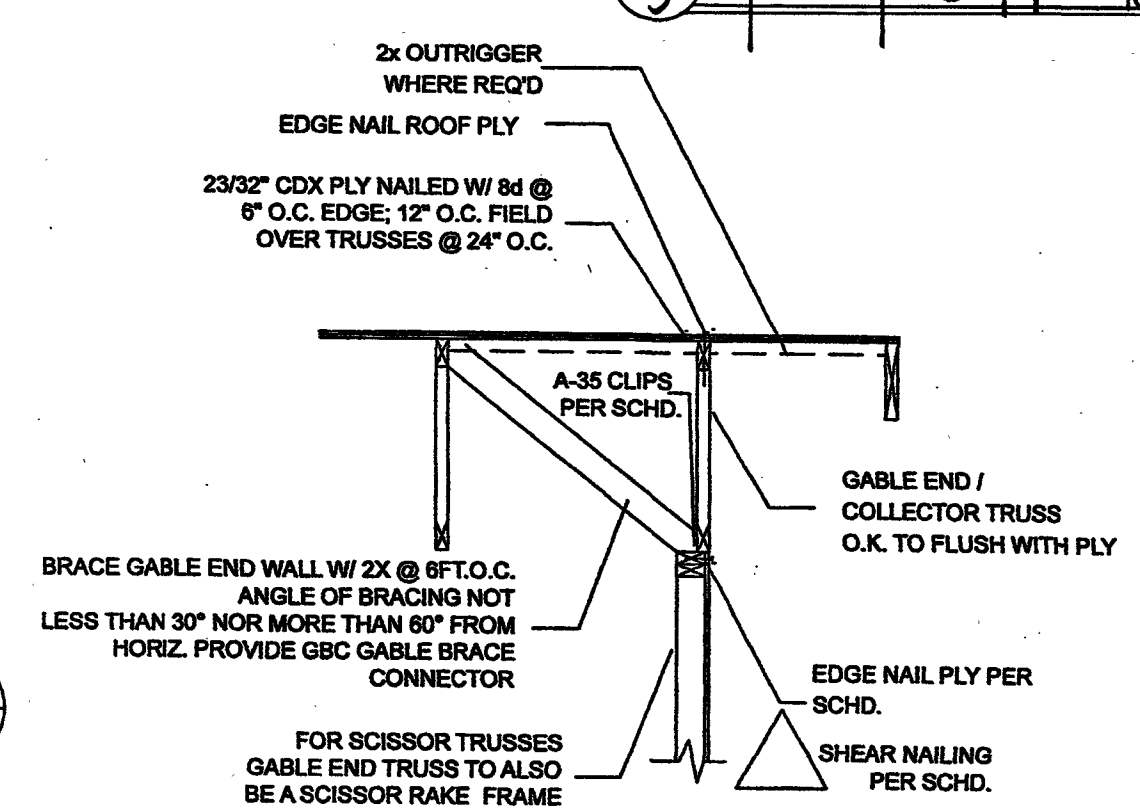


ROOF SHEAR TRANSFER AT GABLE END WALL

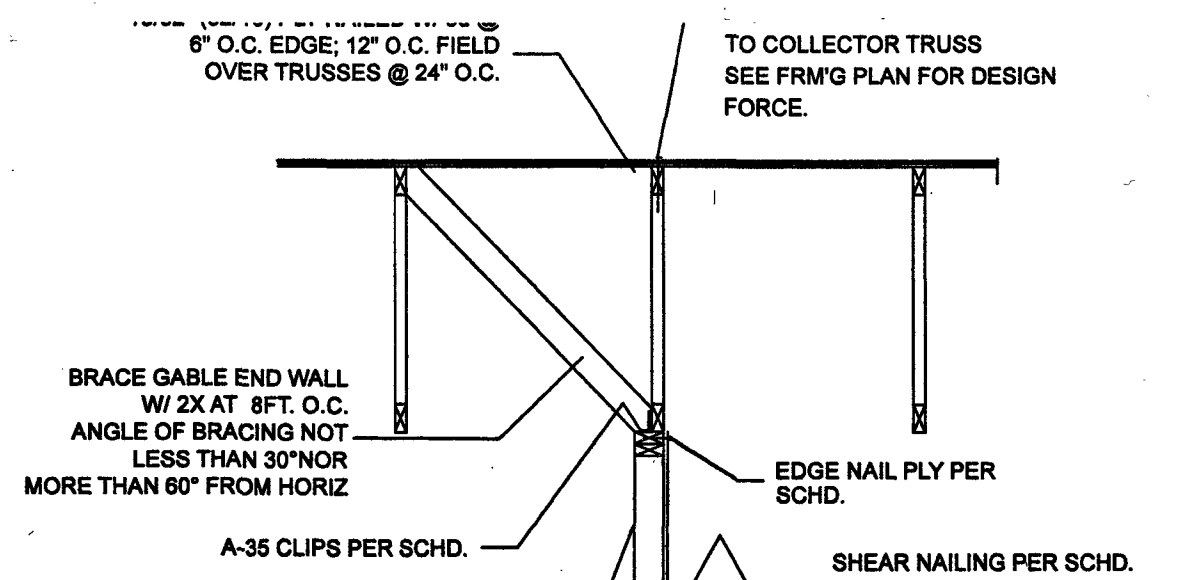

ROOF SHEAR TRANSFER ROOF TRUSS PARALLEL TO WALL

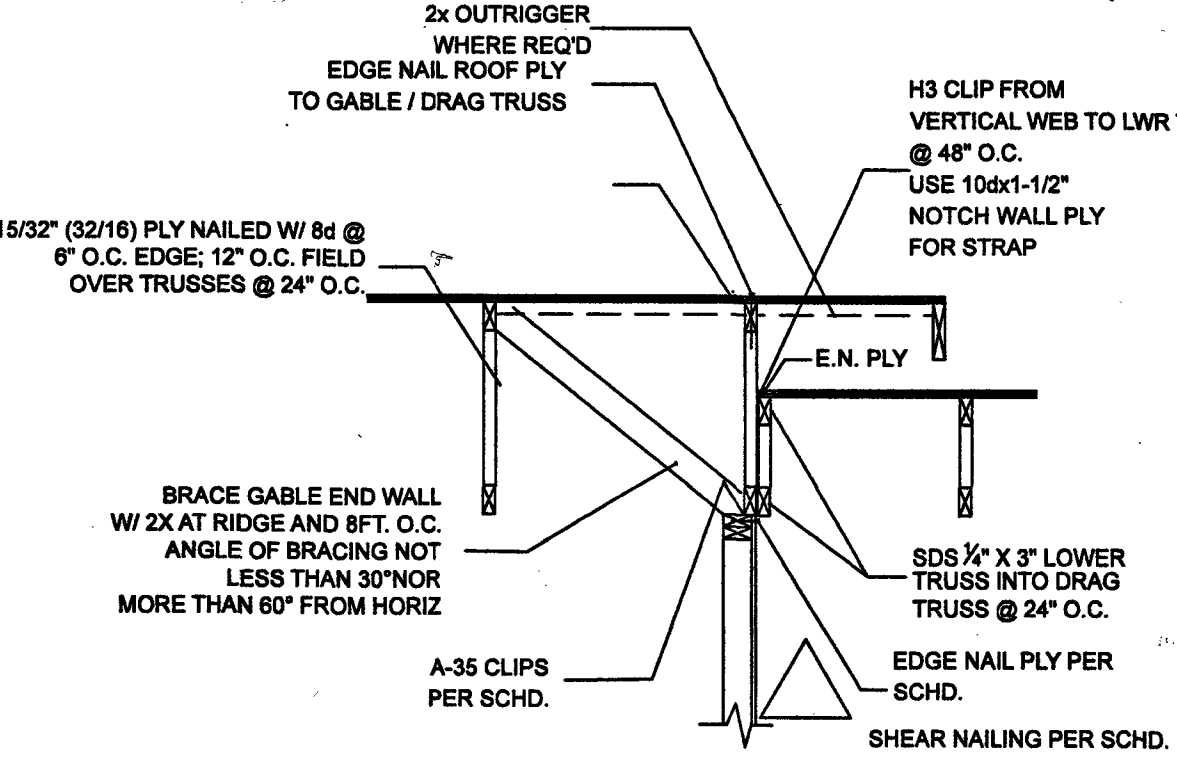


ROOF SHEAR TRANSFER @ LOWER ROOF CONNECTION

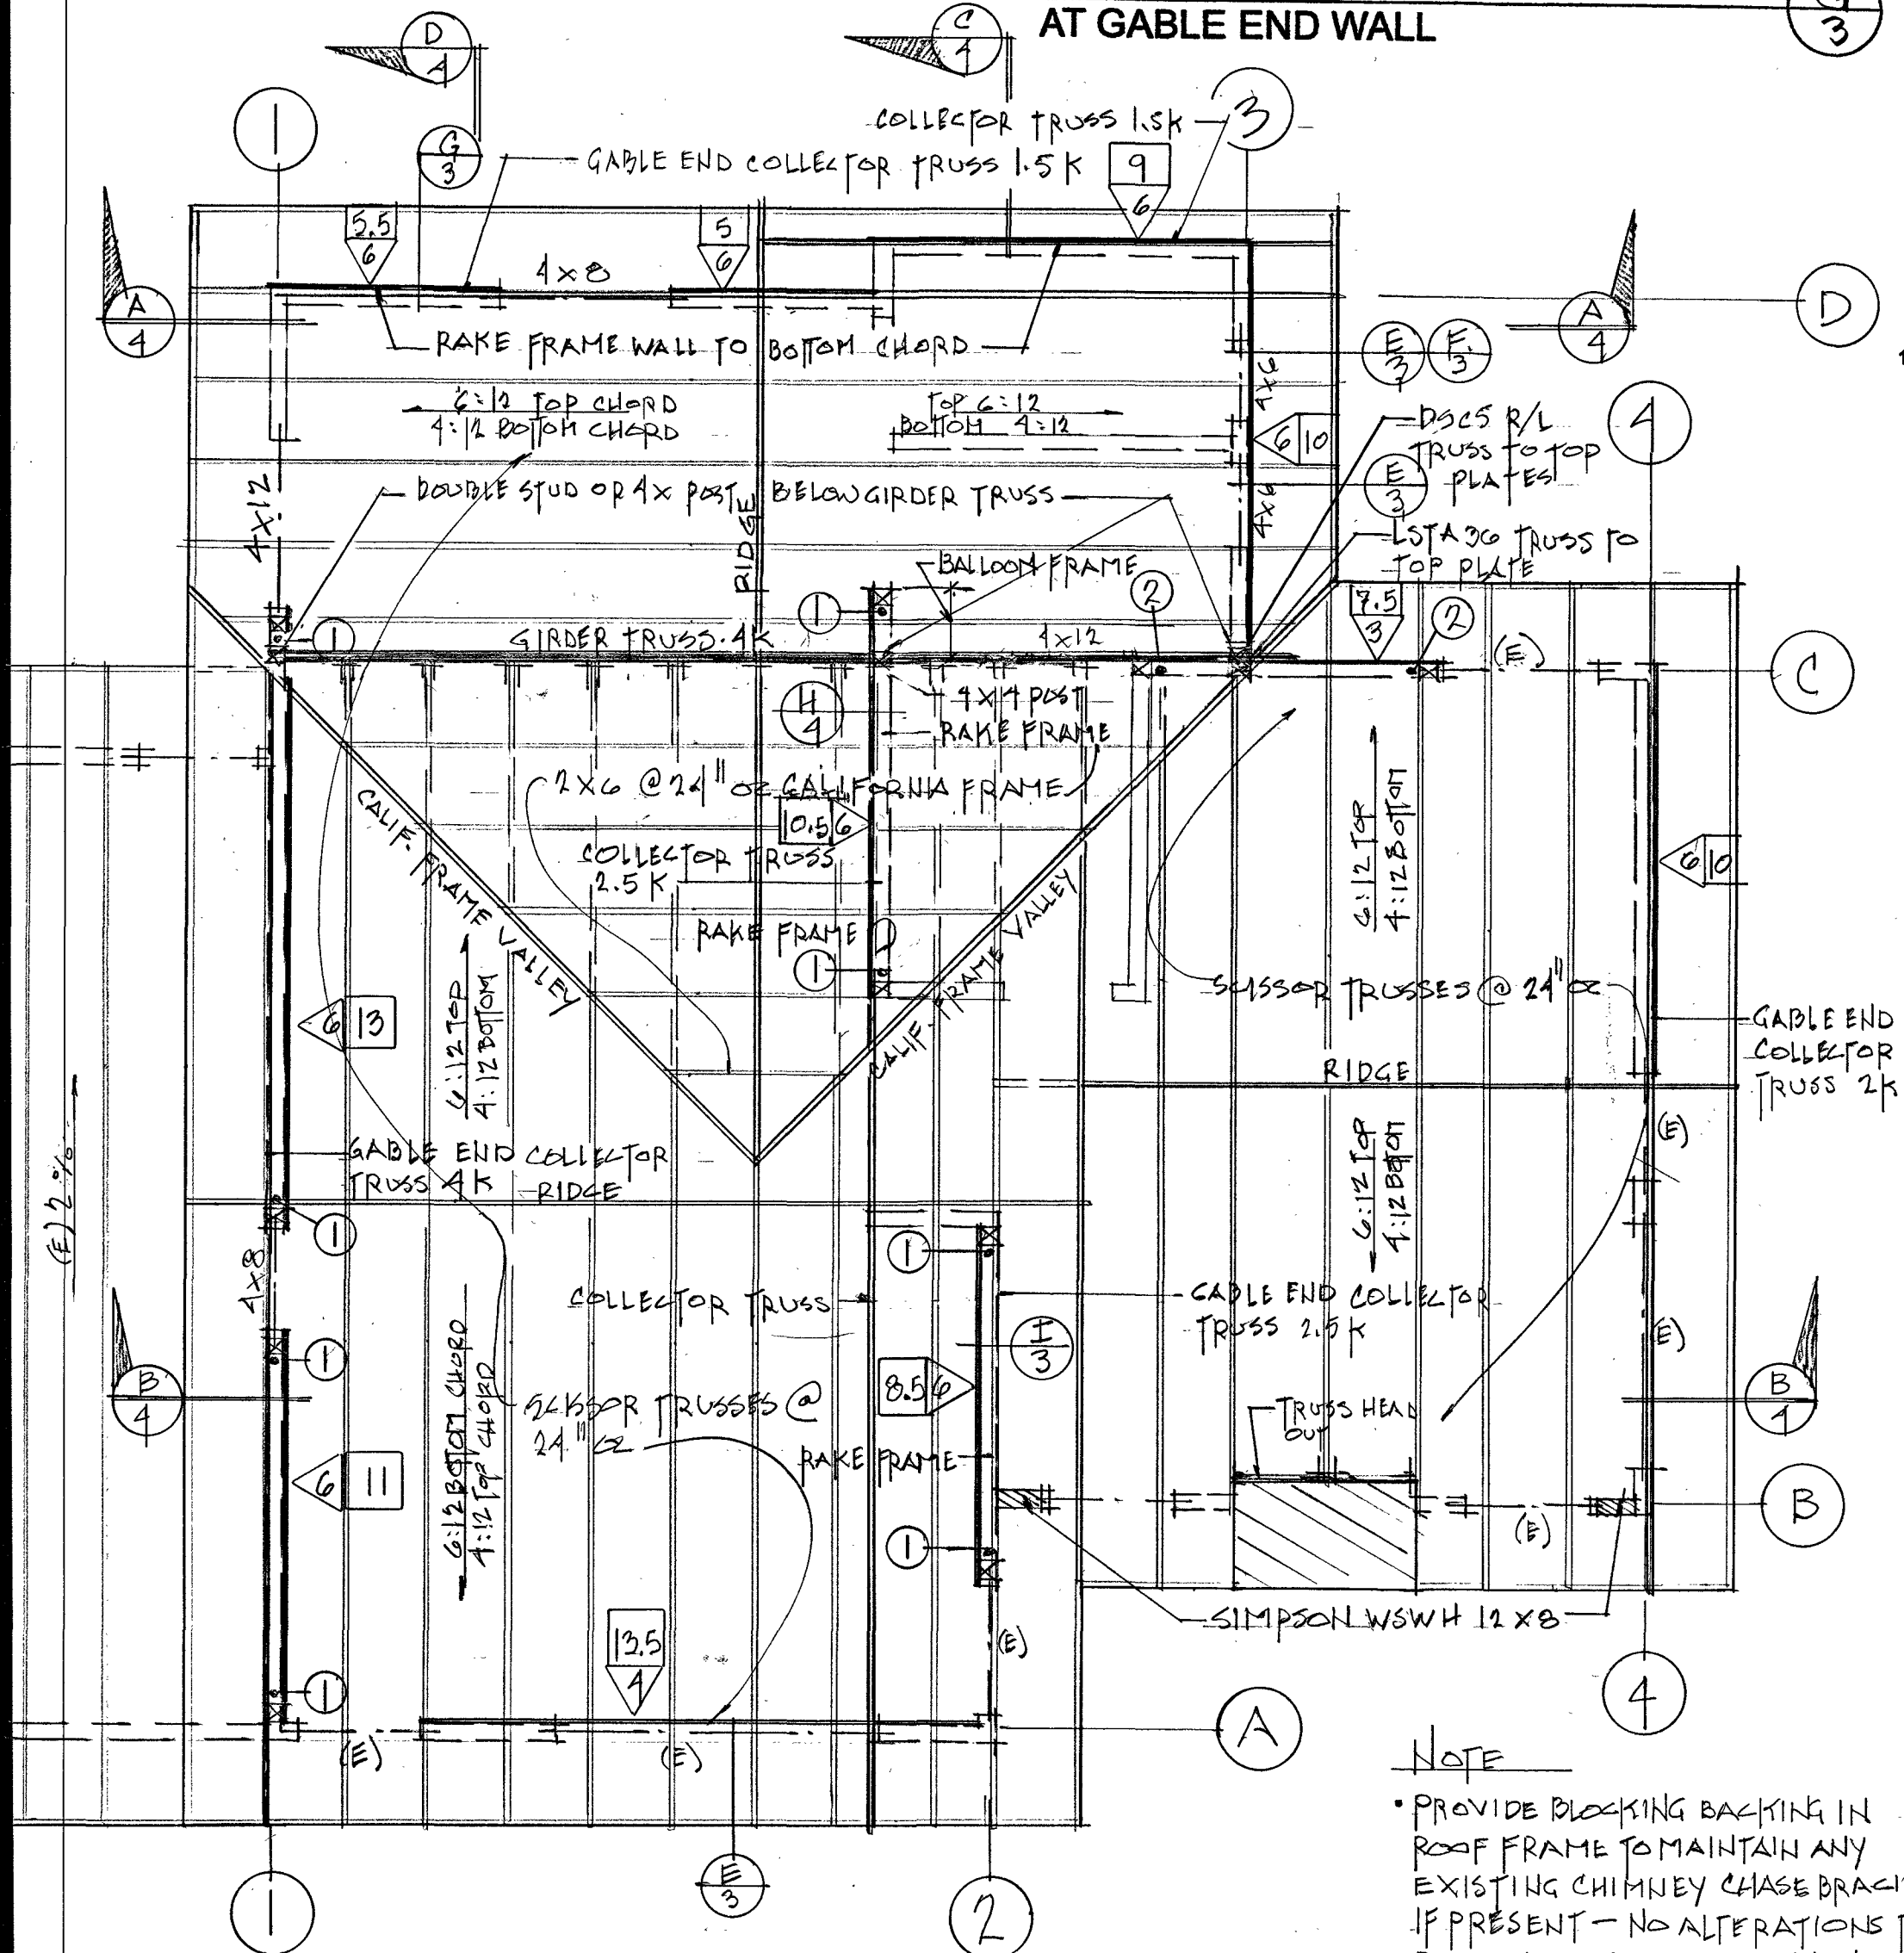


ROOF FRAMING PLAN
 SCALE: 1/4" = 1'-0"

- NOTE**
- PROVIDE BLOCKING BACKING IN ROOF FRAME TO MAINTAIN ANY EXISTING CHIMNEY CHASE BRACING IF PRESENT - NO ALTERATIONS TO EXISTING FIREPLACE OR CHIMNEY
 - EXTEND GAS INSERT FLUE TO MEET MANUFACTURERS CLEARANCE REQ'TS

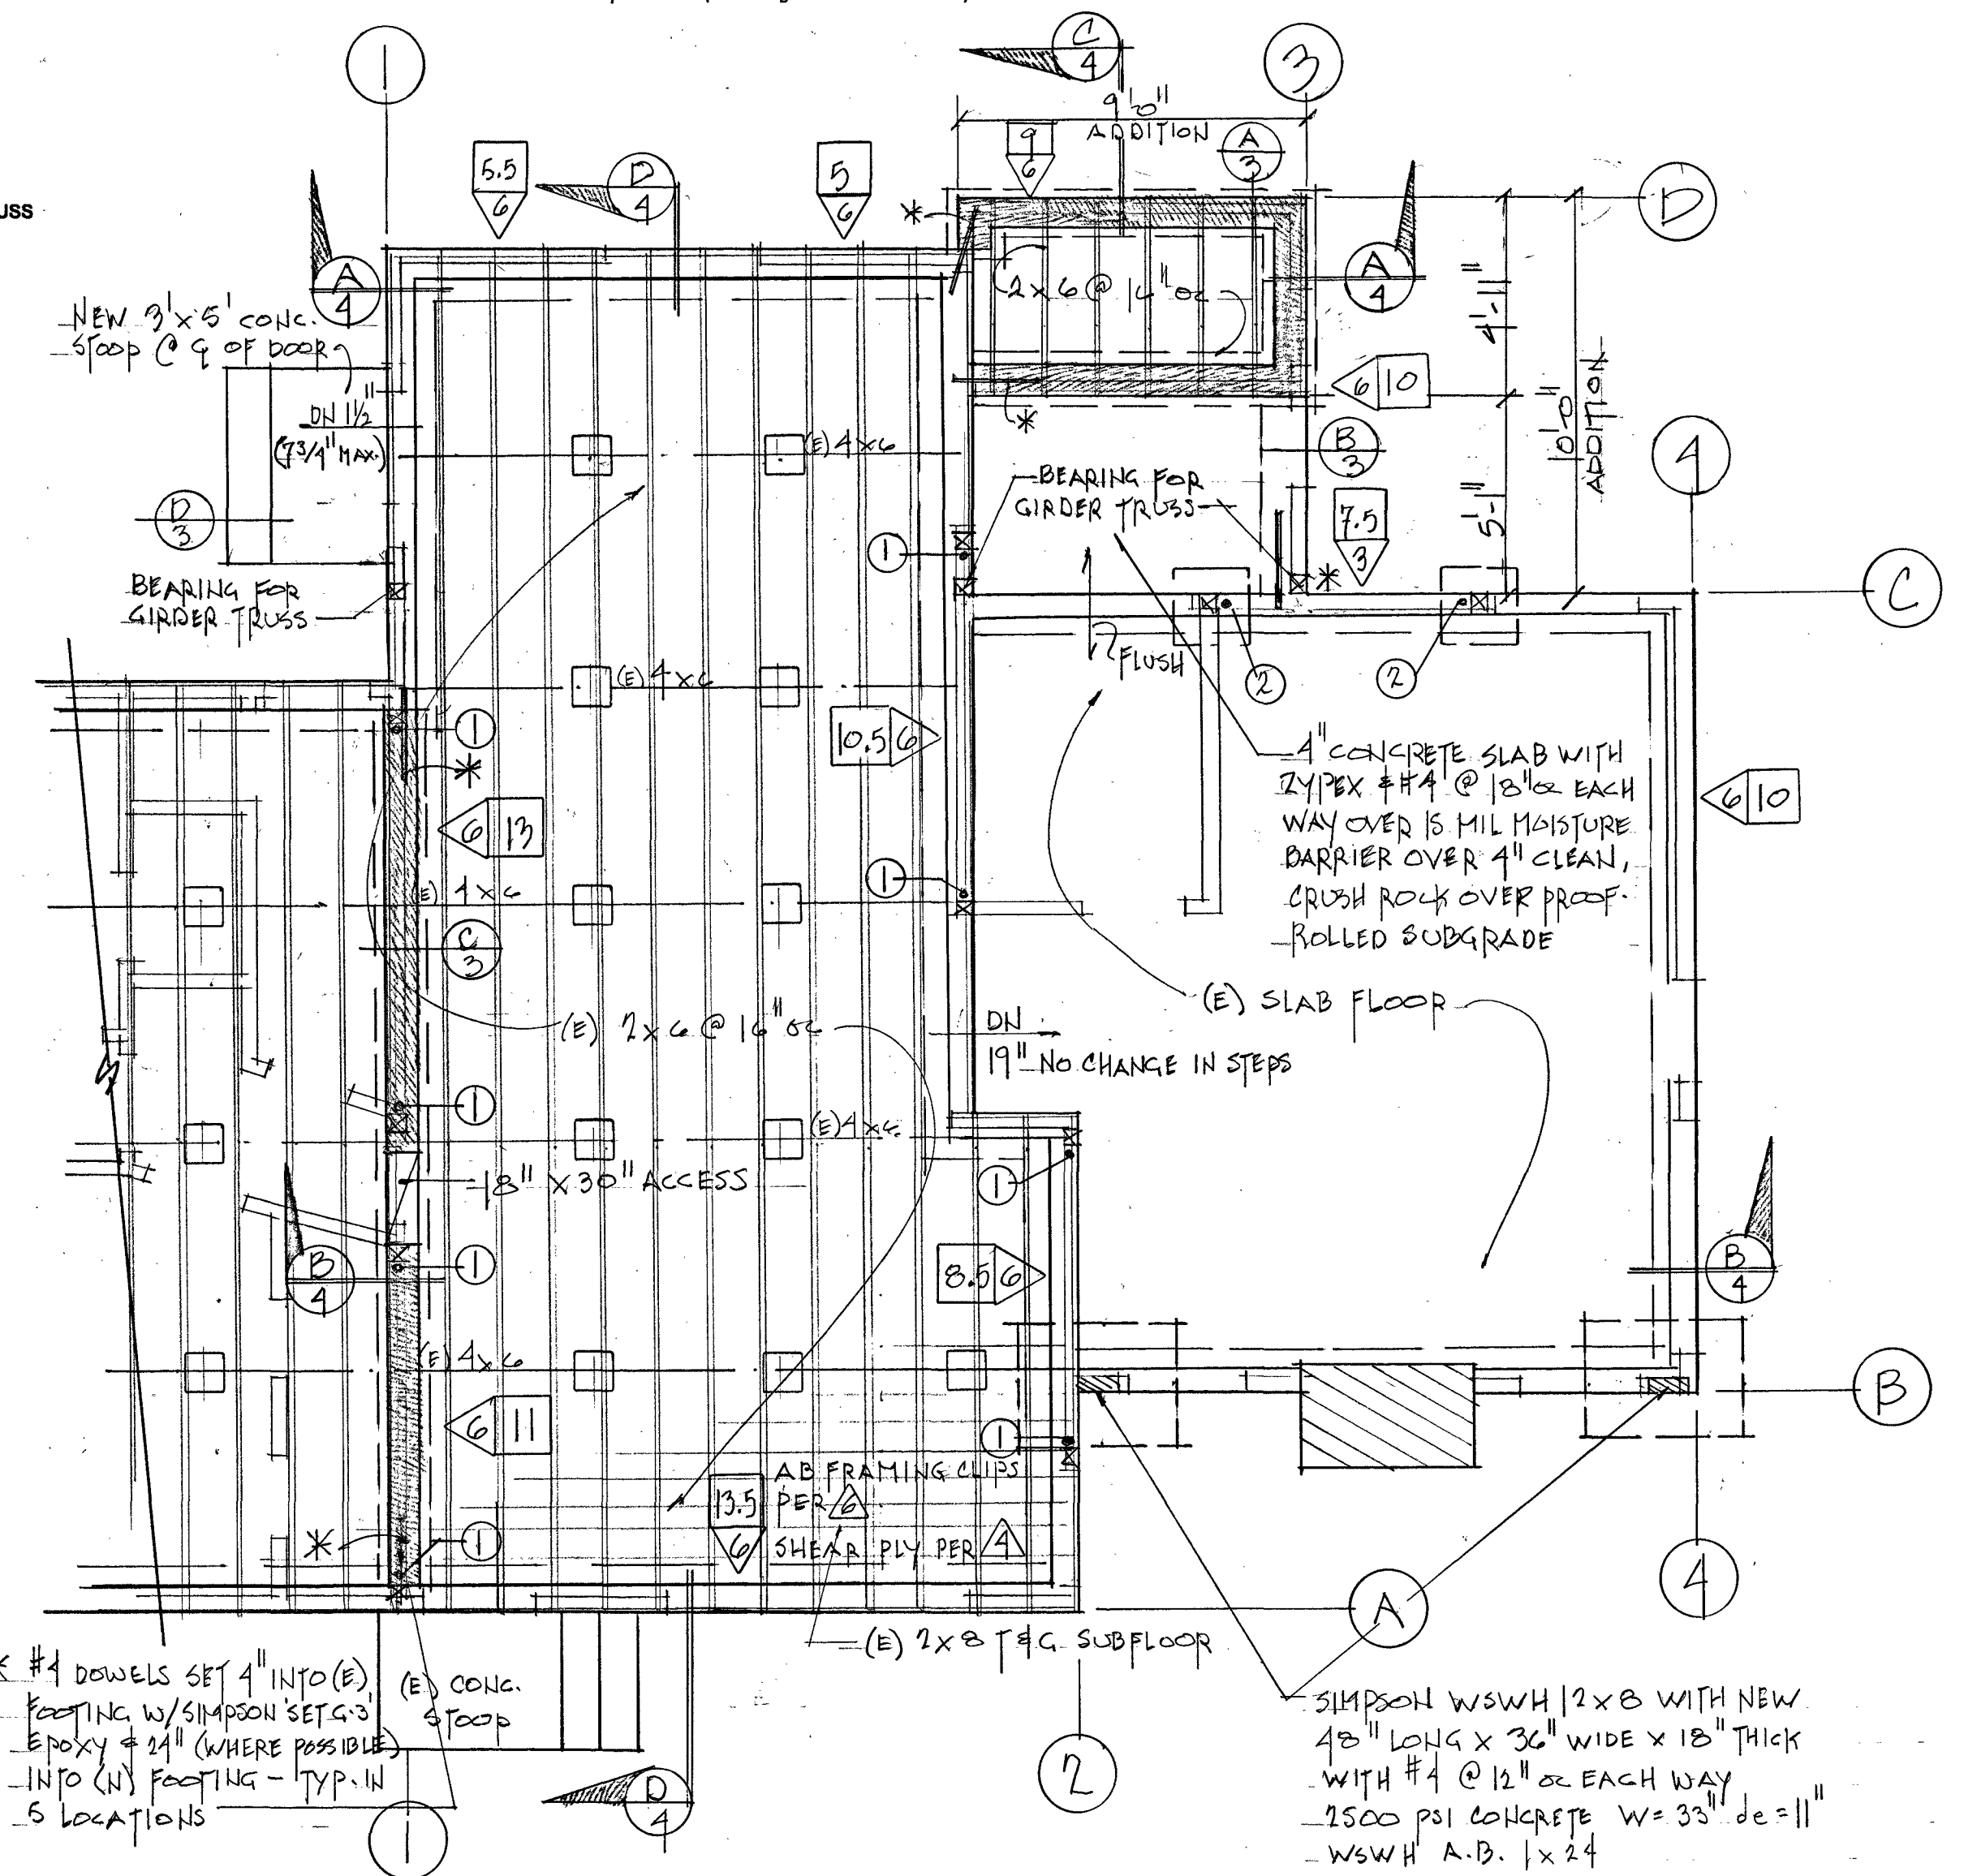


FOUNDATION PLAN
 SCALE: 1/4" = 1'-0"

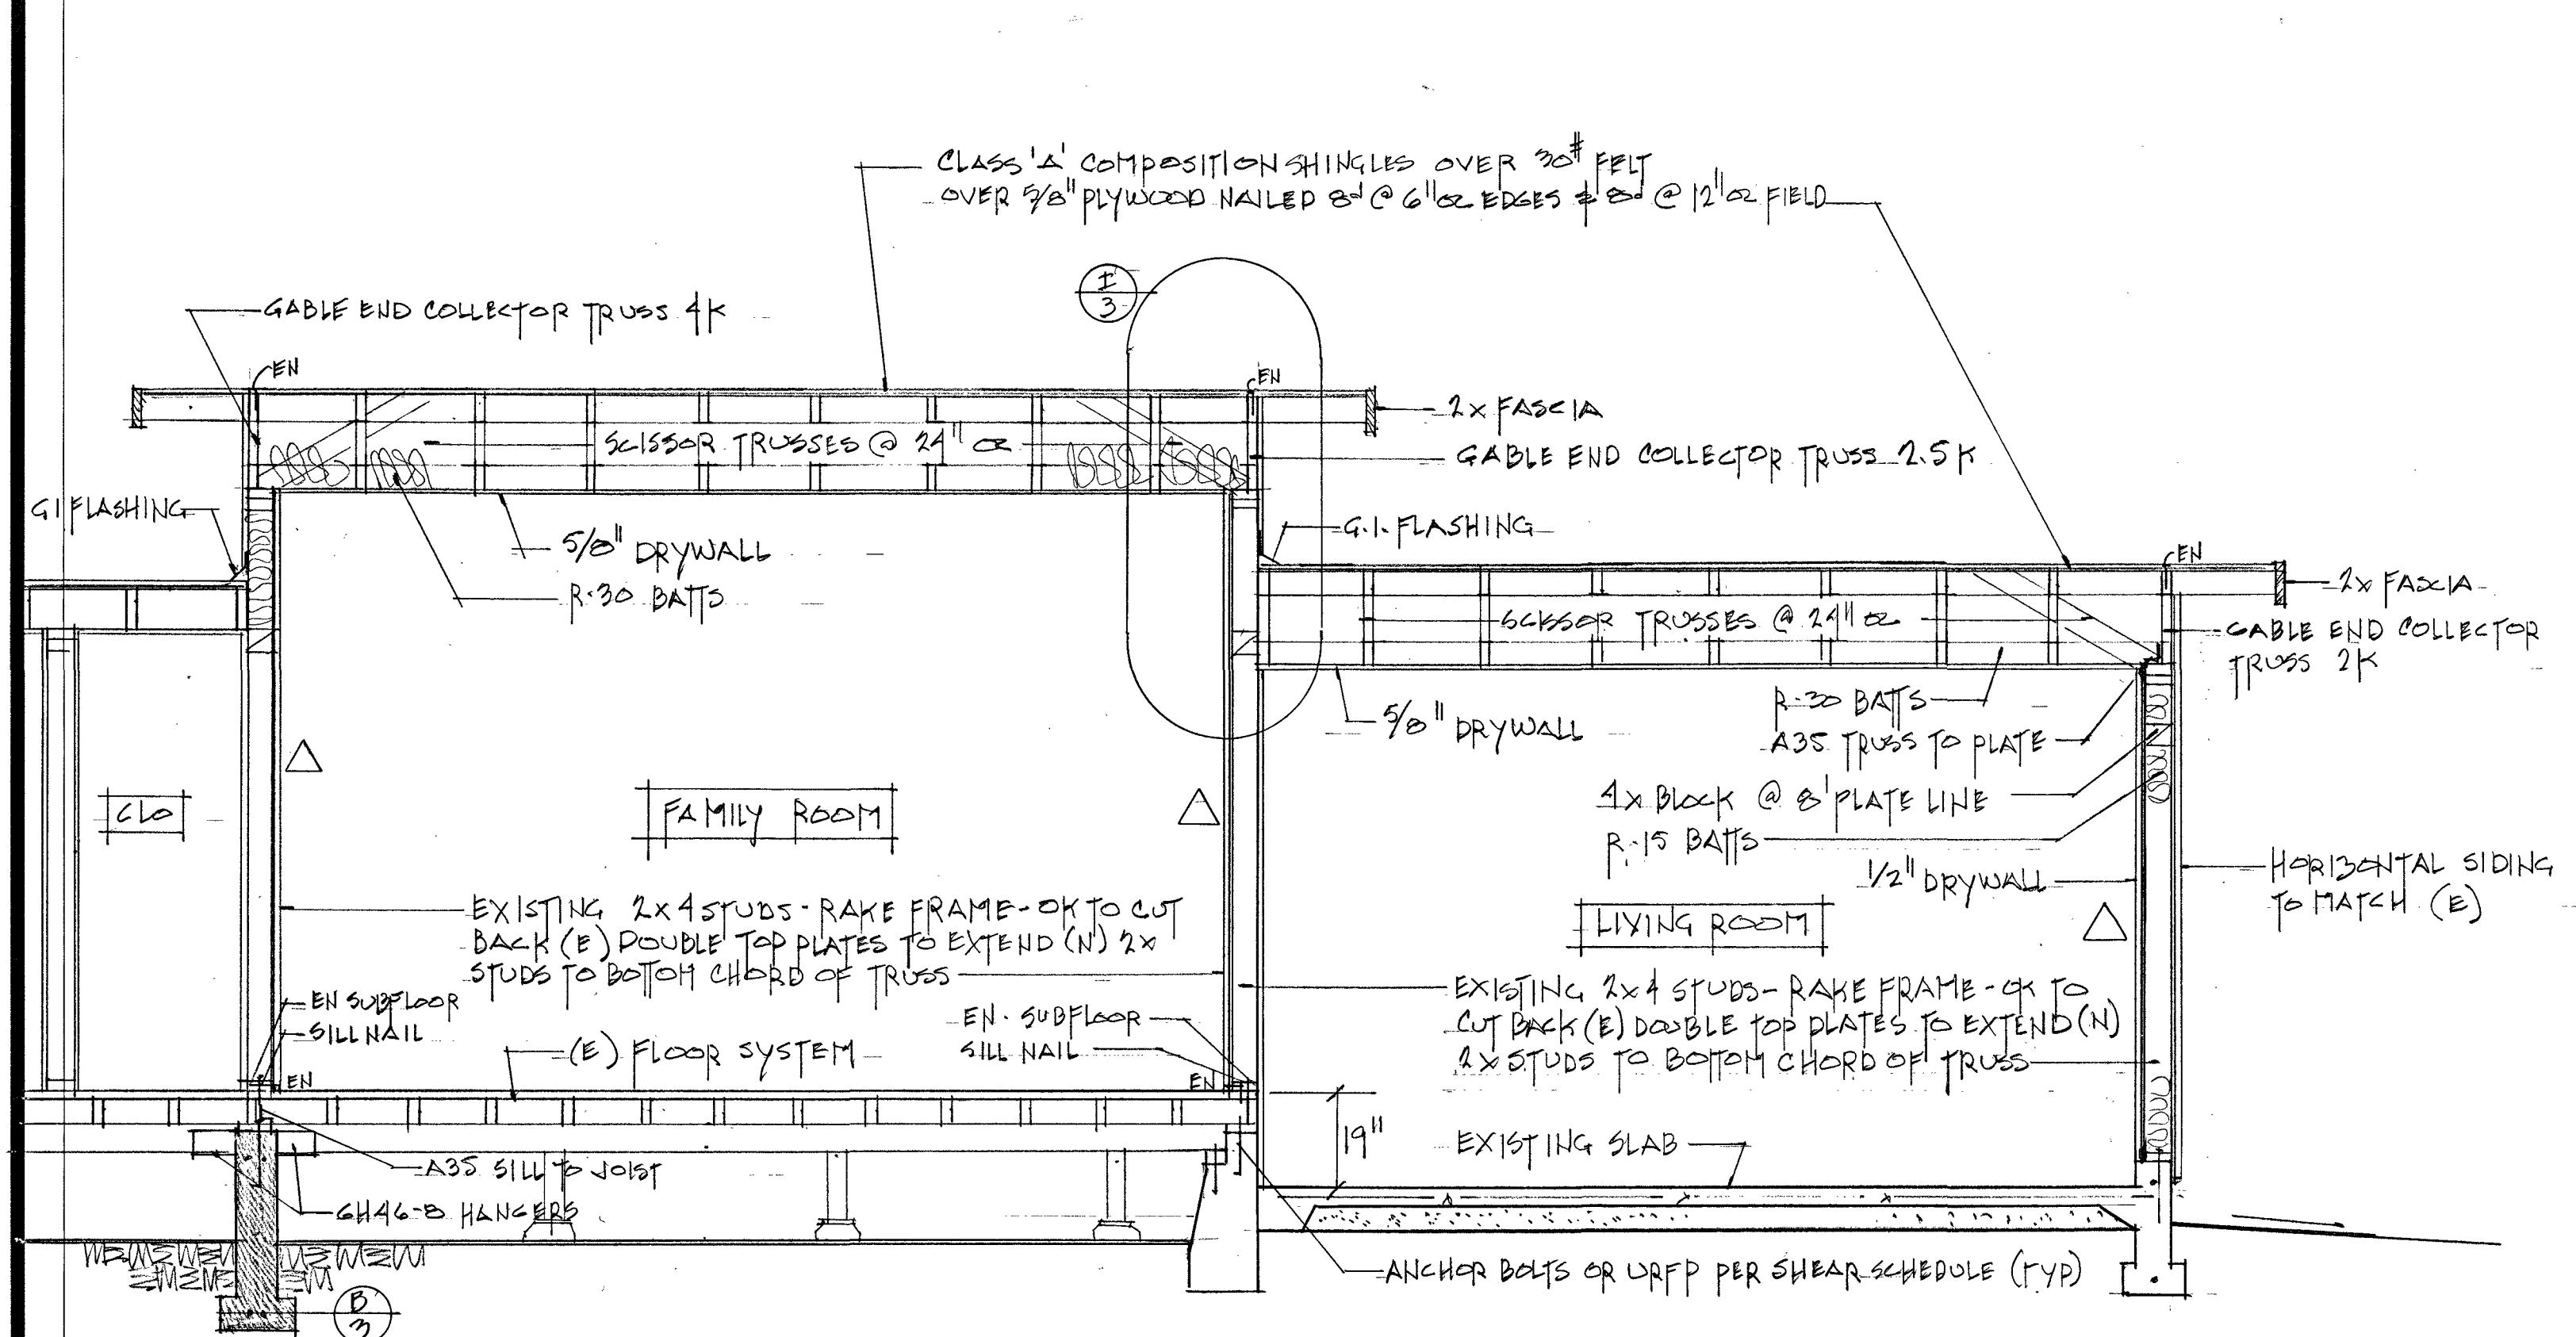


SECTION B-B

SCALE: 3/8" = 1'-0"

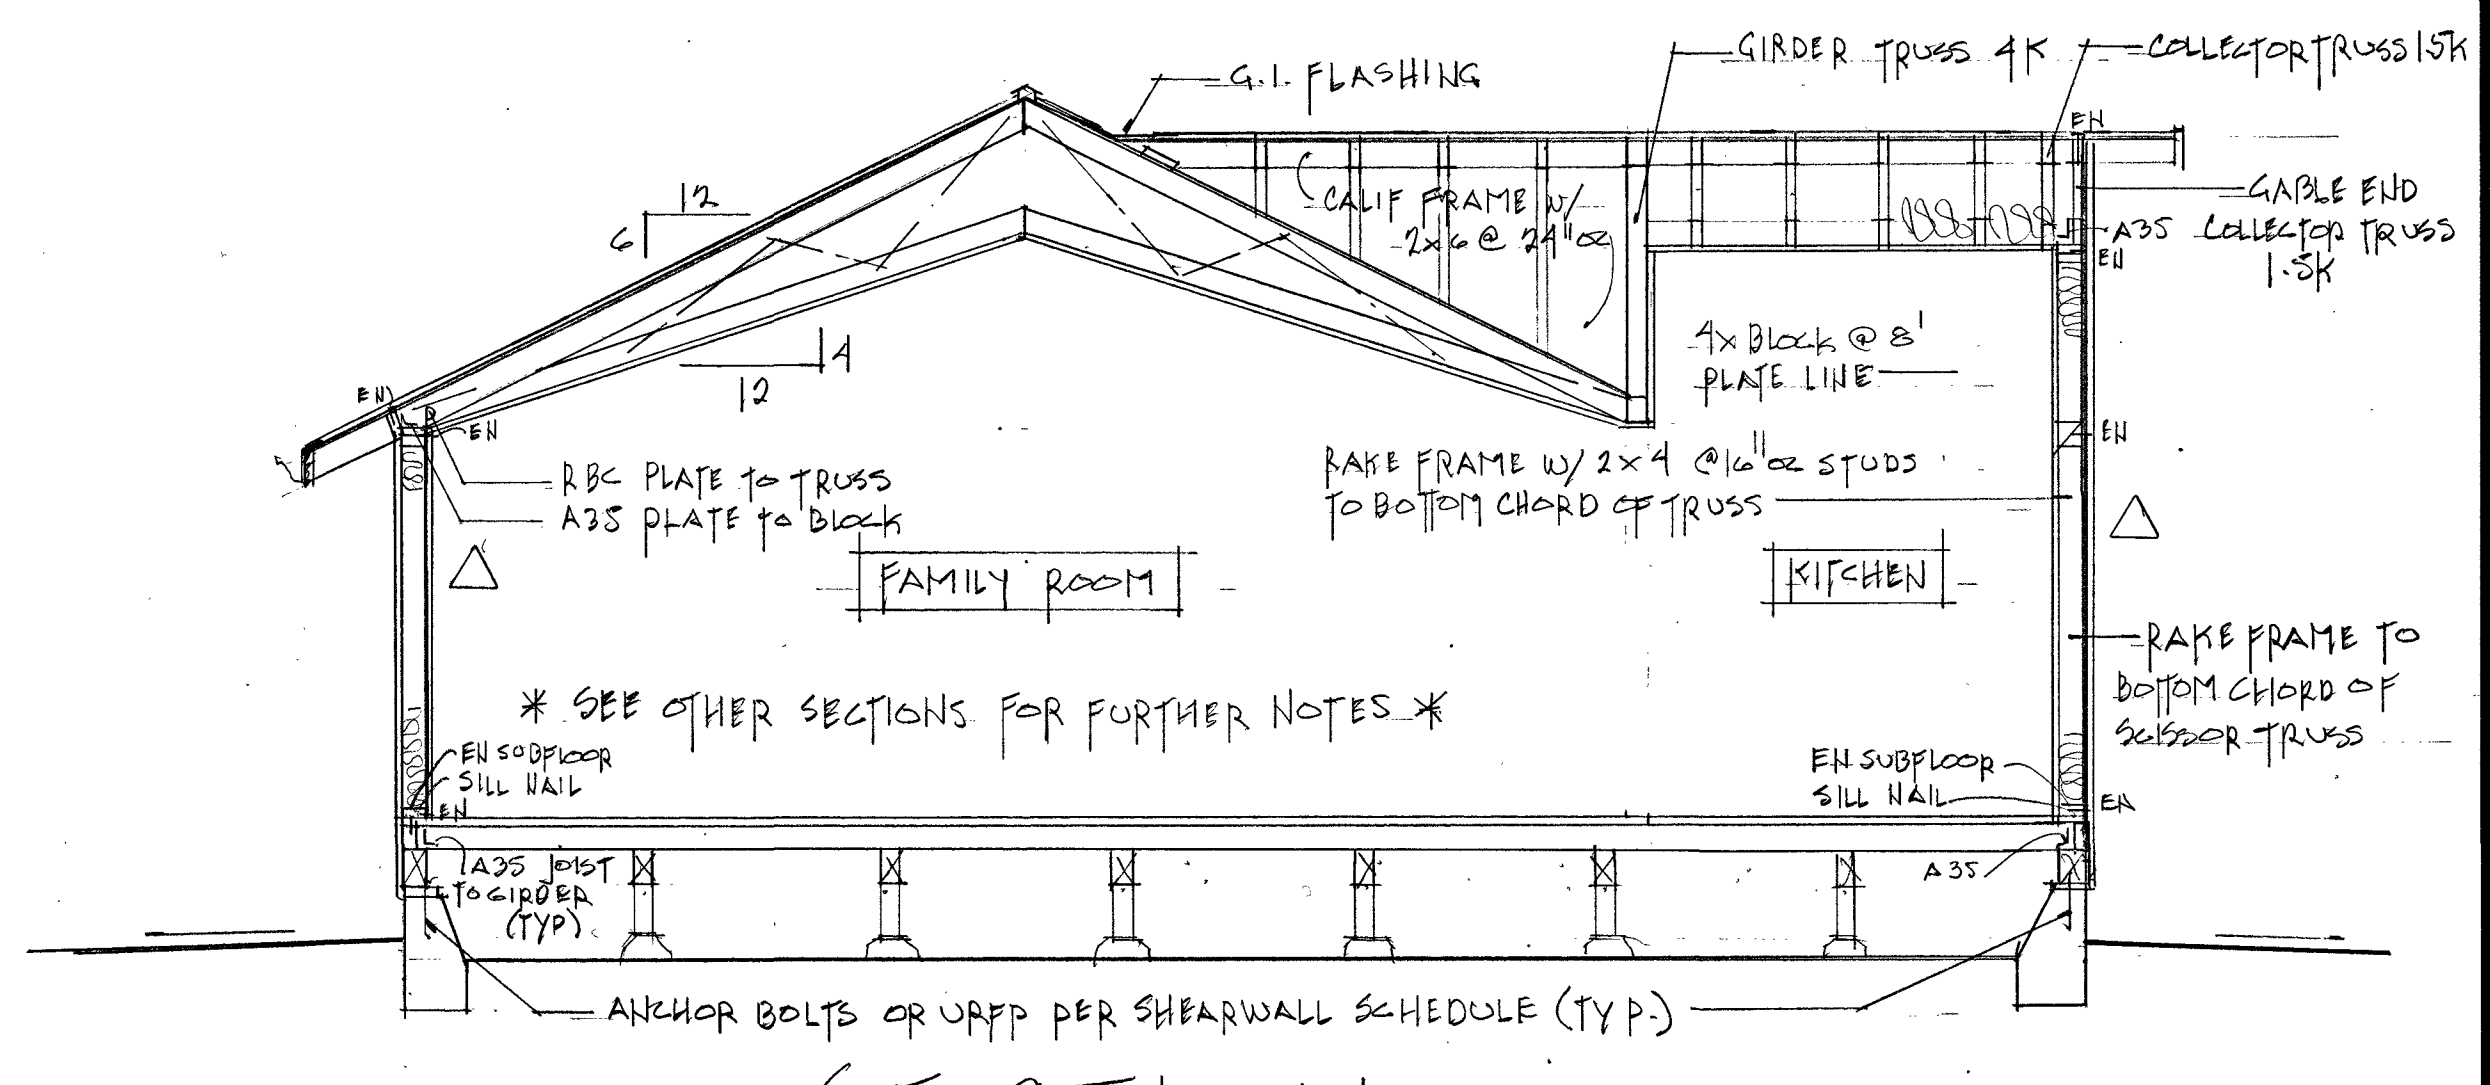


SECTION D-D

SCALE: 1/4" = 1'-0"

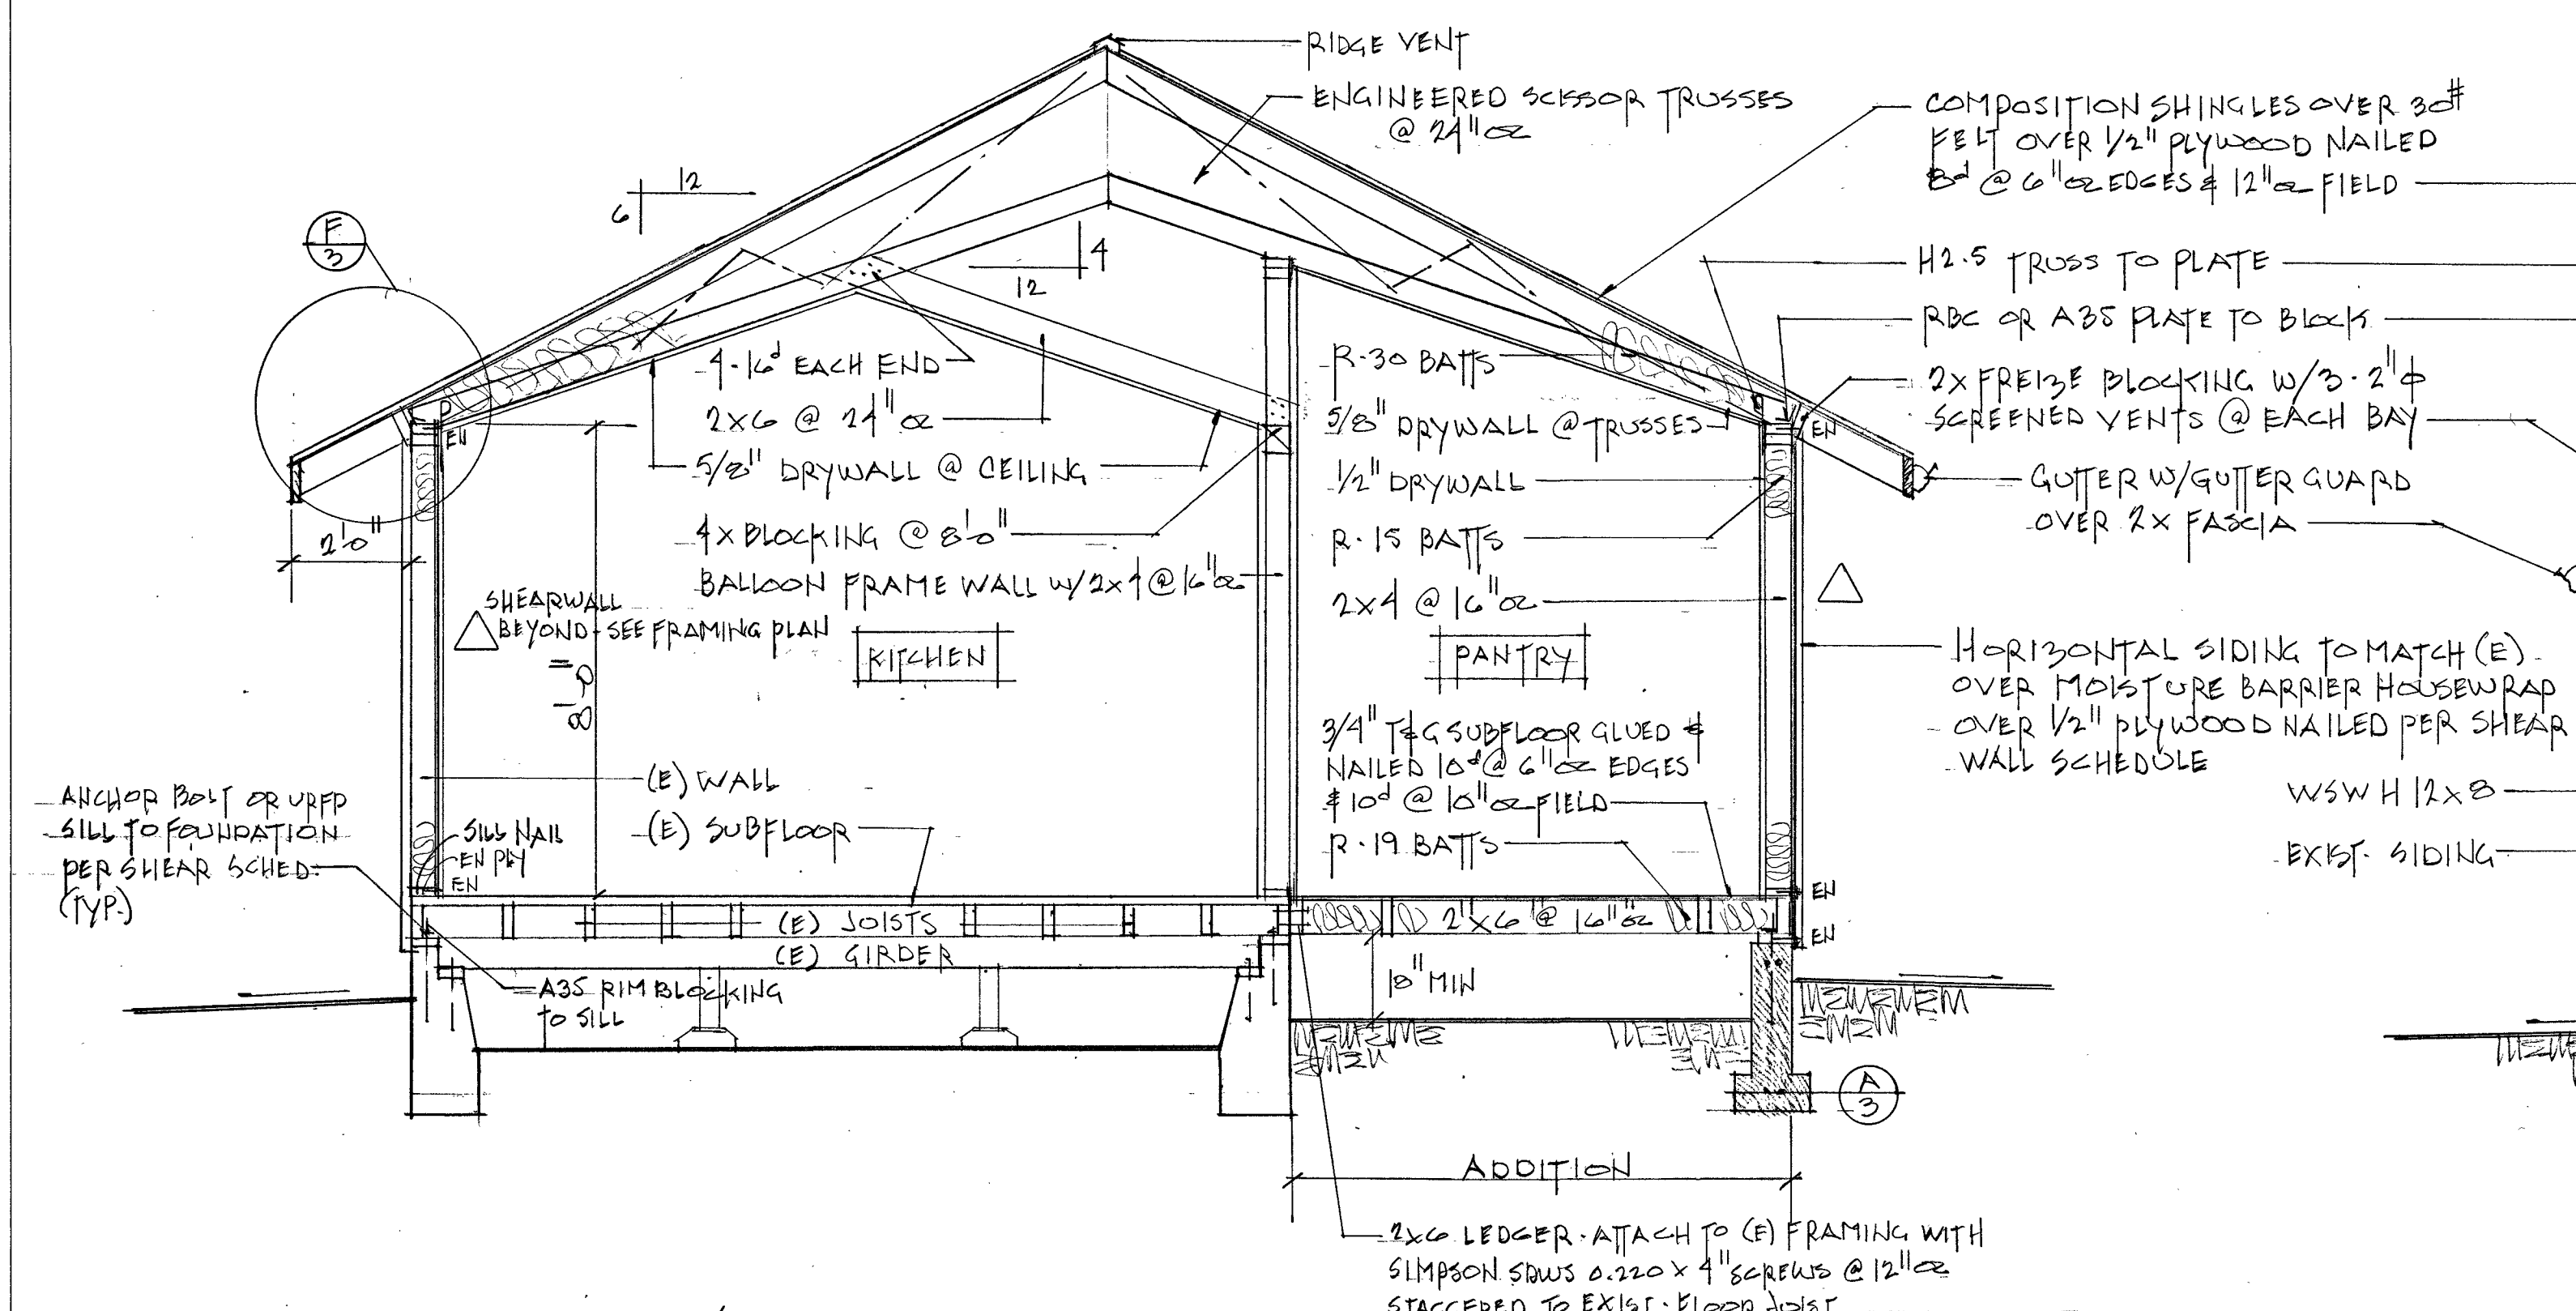

SECTION A-A

SCALE: 3/8" = 1'-0"

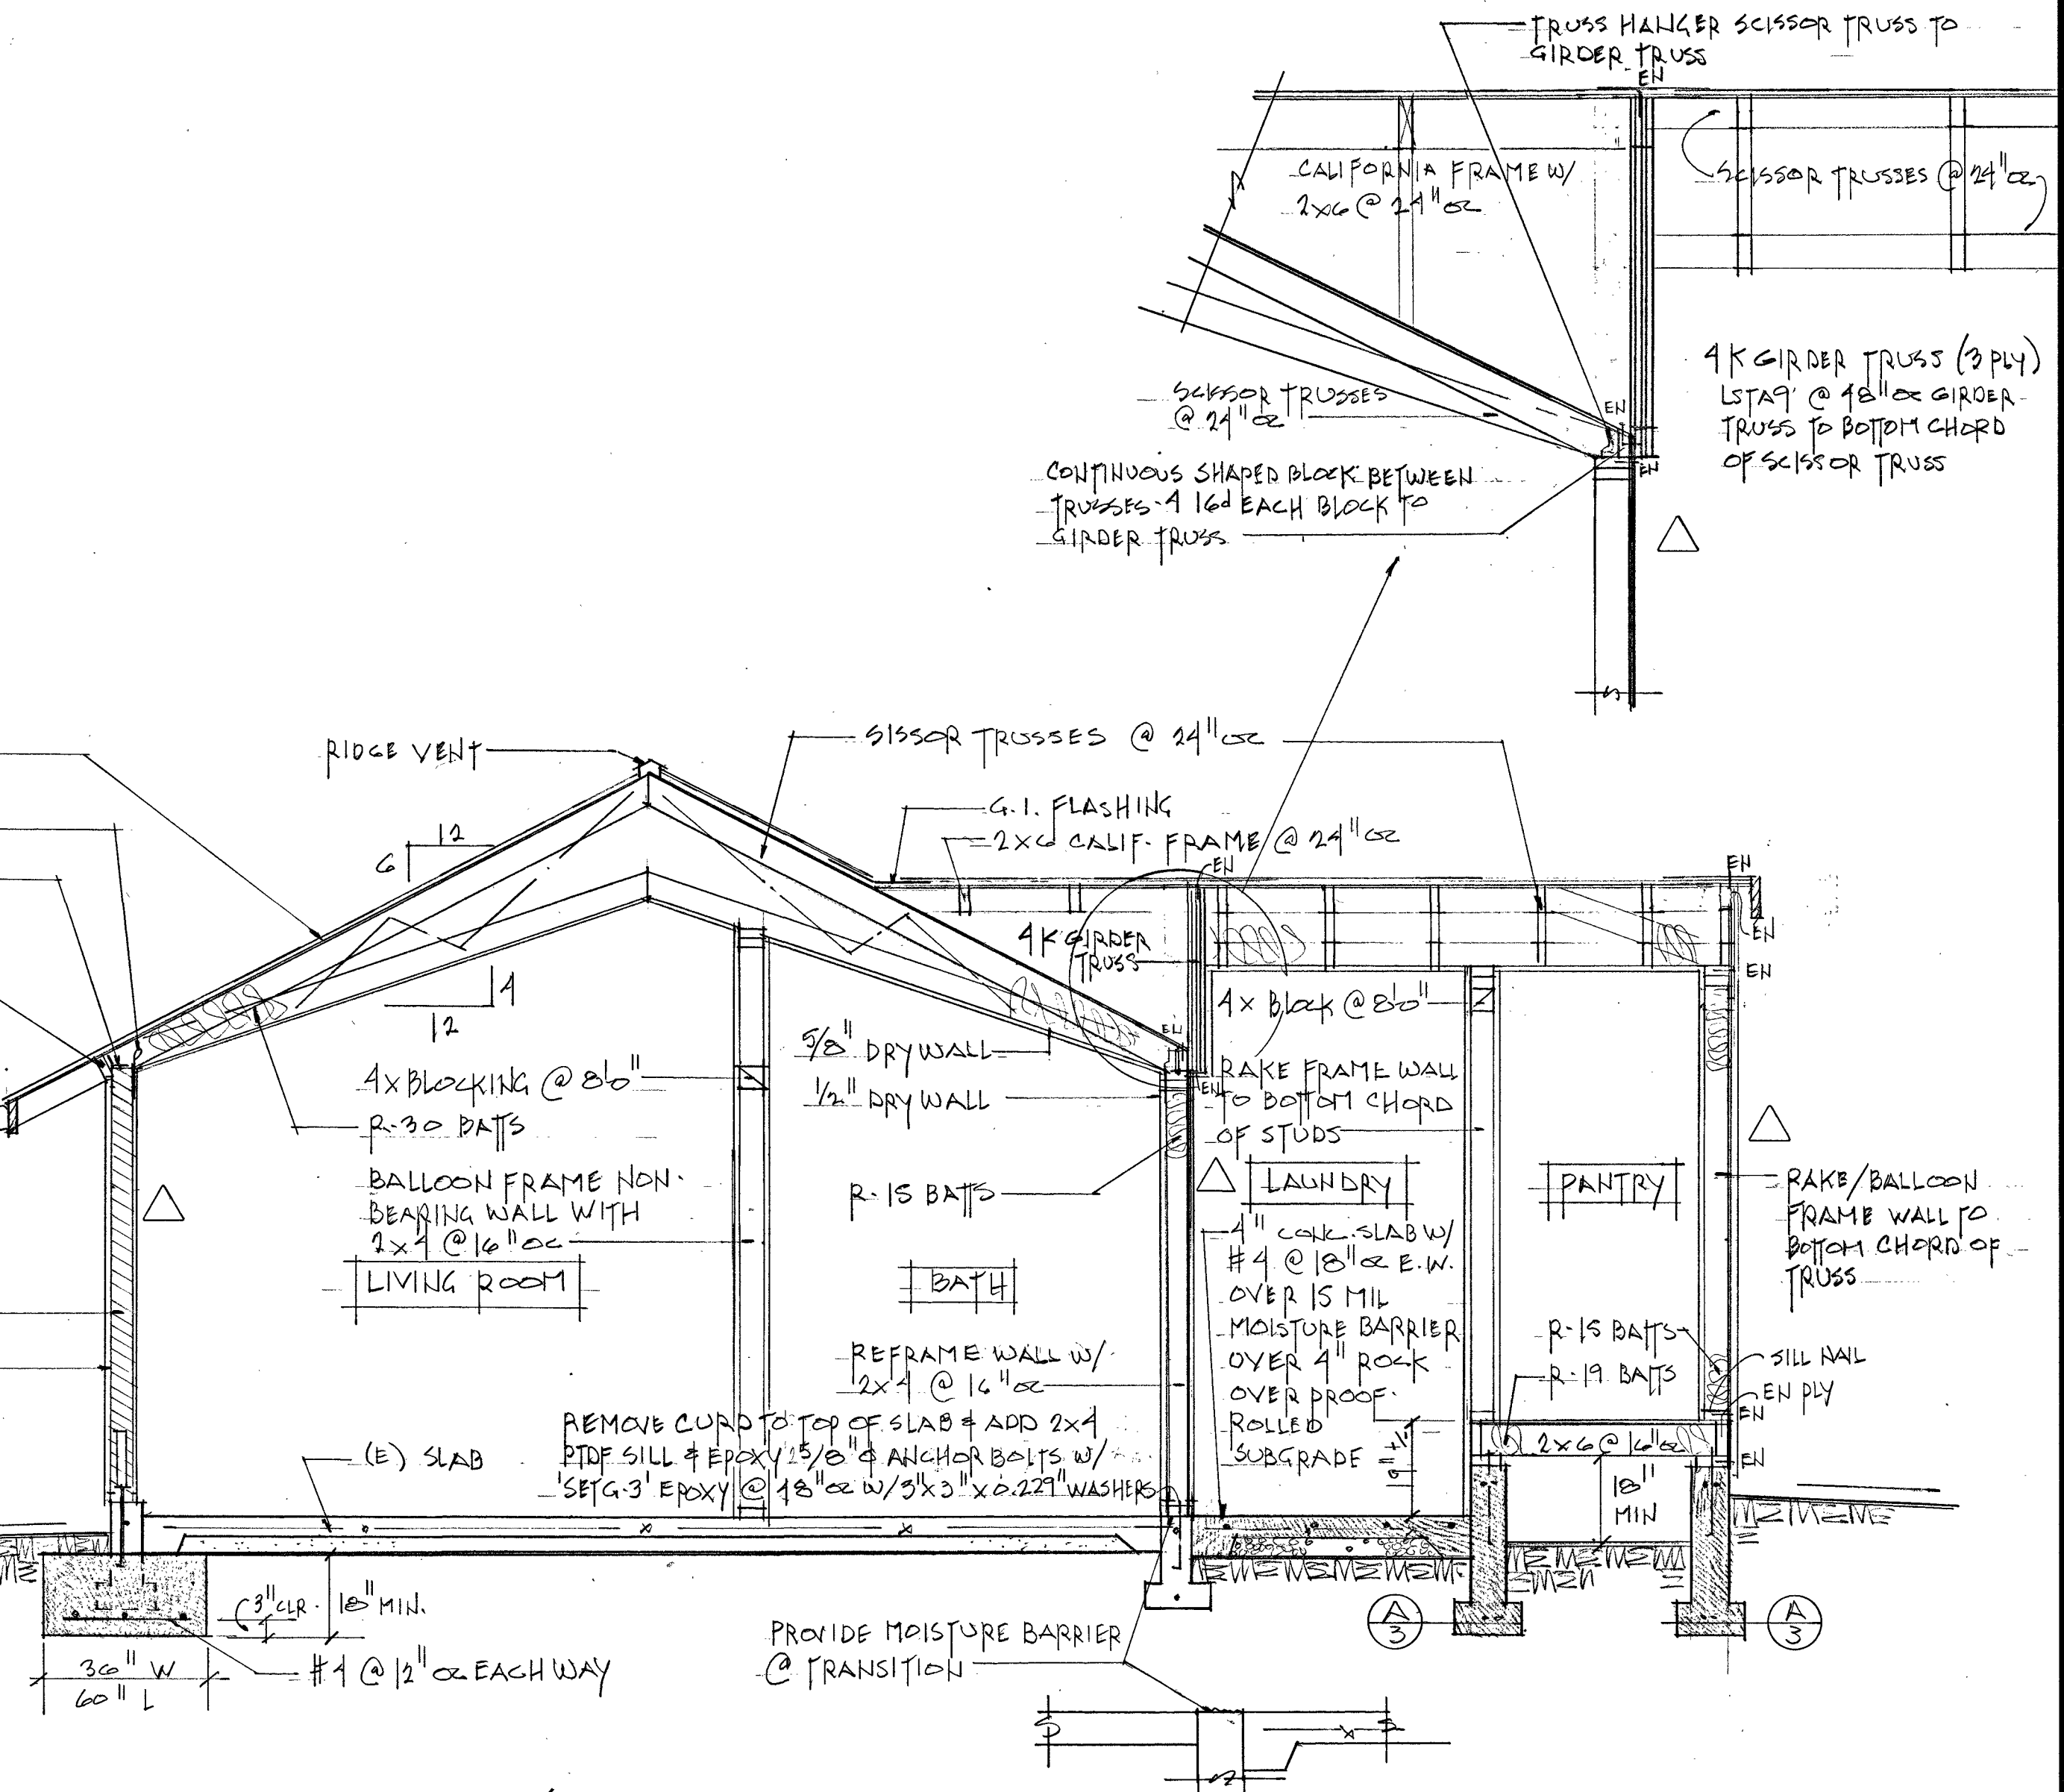

SECTION C-C

SCALE: 3/8" = 1'-0"

REVISIONS	BY


ROBIN ALAGA
250 Evening Hill Lane
Concord, CA 95076
Phone: (831) 724-4994 Cell: (831) 419-4919
e-mail: alagarc@gmail.com



LAUSEN ADDITION & REMODEL
Chris & Kelli Lausen
851.588.8230 lausenrc@gmail.com
290 Pioneer Road Watsonville, CA 95076
A.P.N. 109-261-07


Robin Alaga

DRAWN	ROBIN
CHECKED	
DATE	20 JANUARY '20
SCALE	NOTED
JOB NO.	29-47
SHEET	4
OF	4
SHEETS	

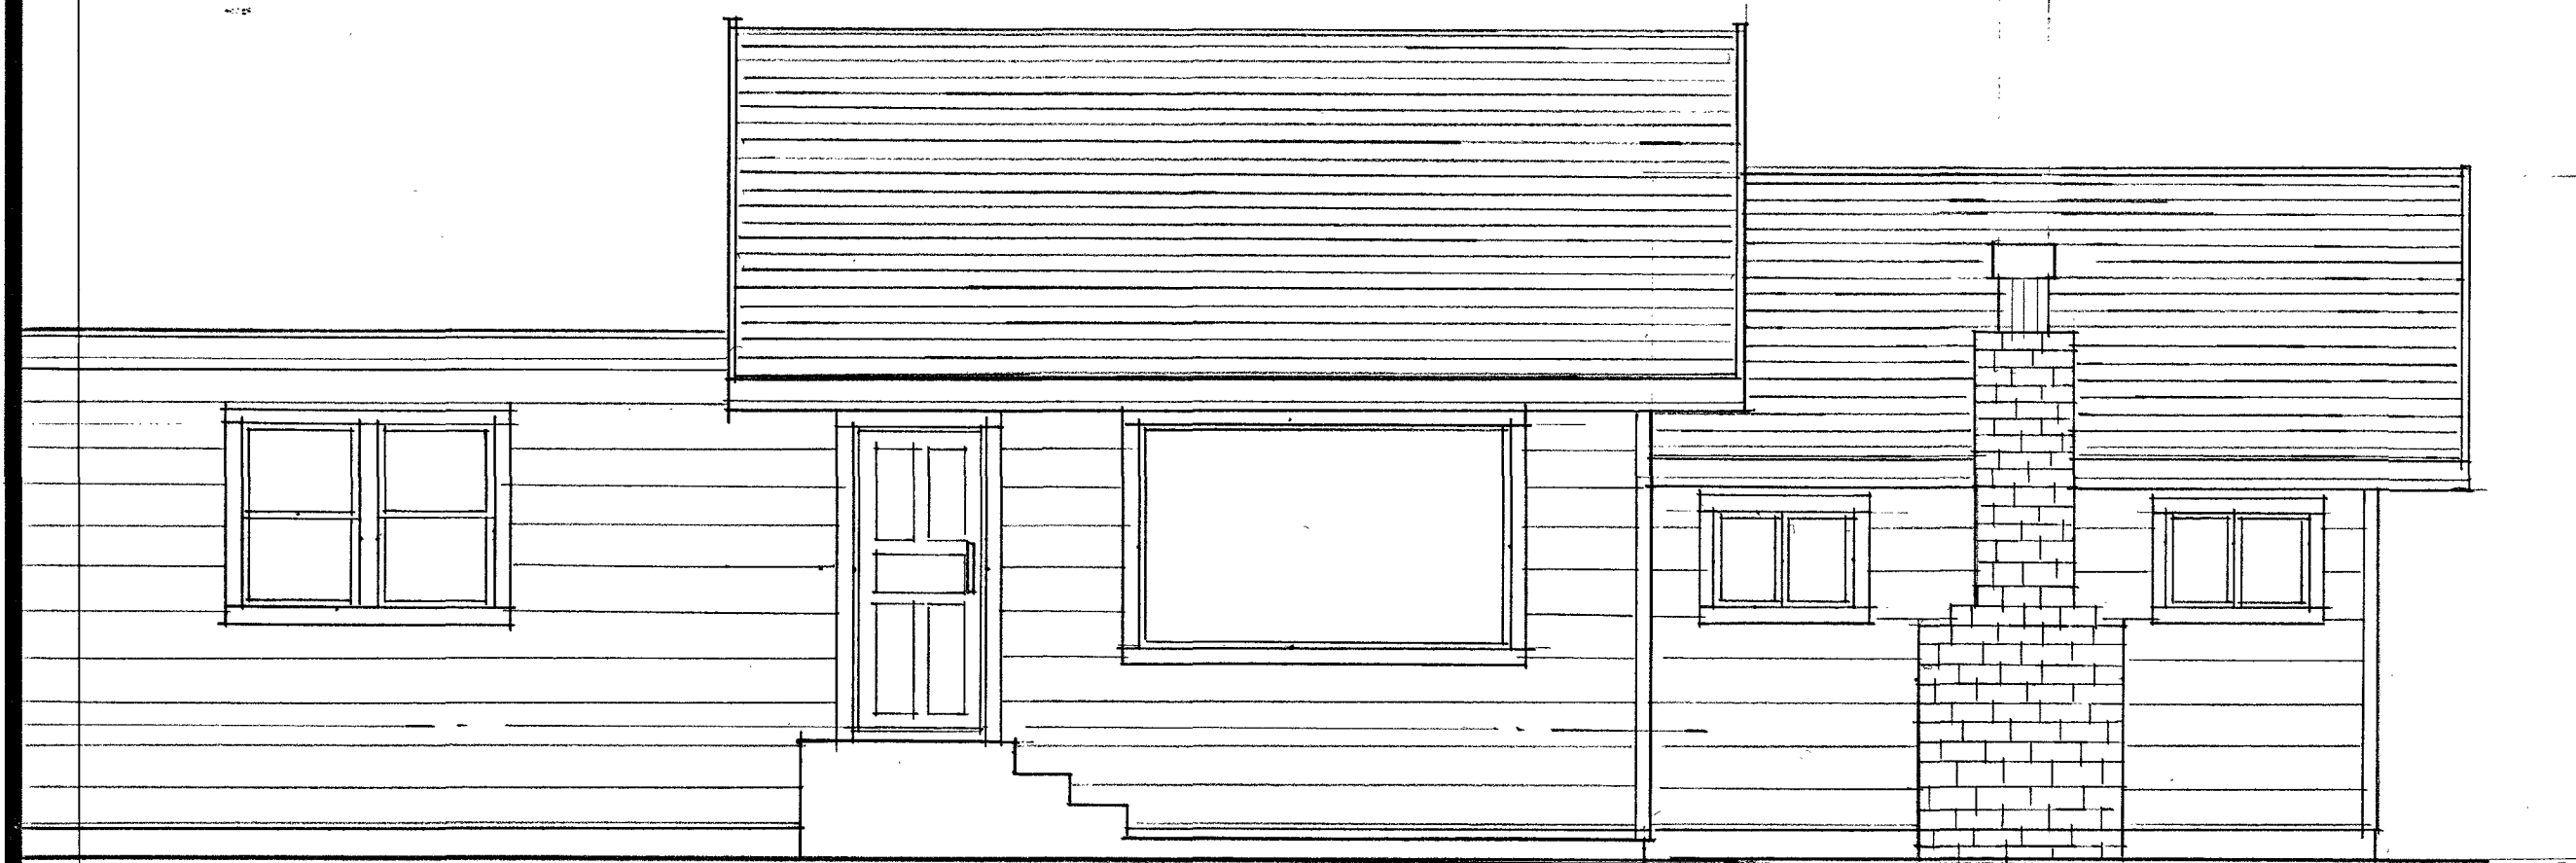


SOUTH ELEVATION

SCALE: 1/4" = 1'-0"

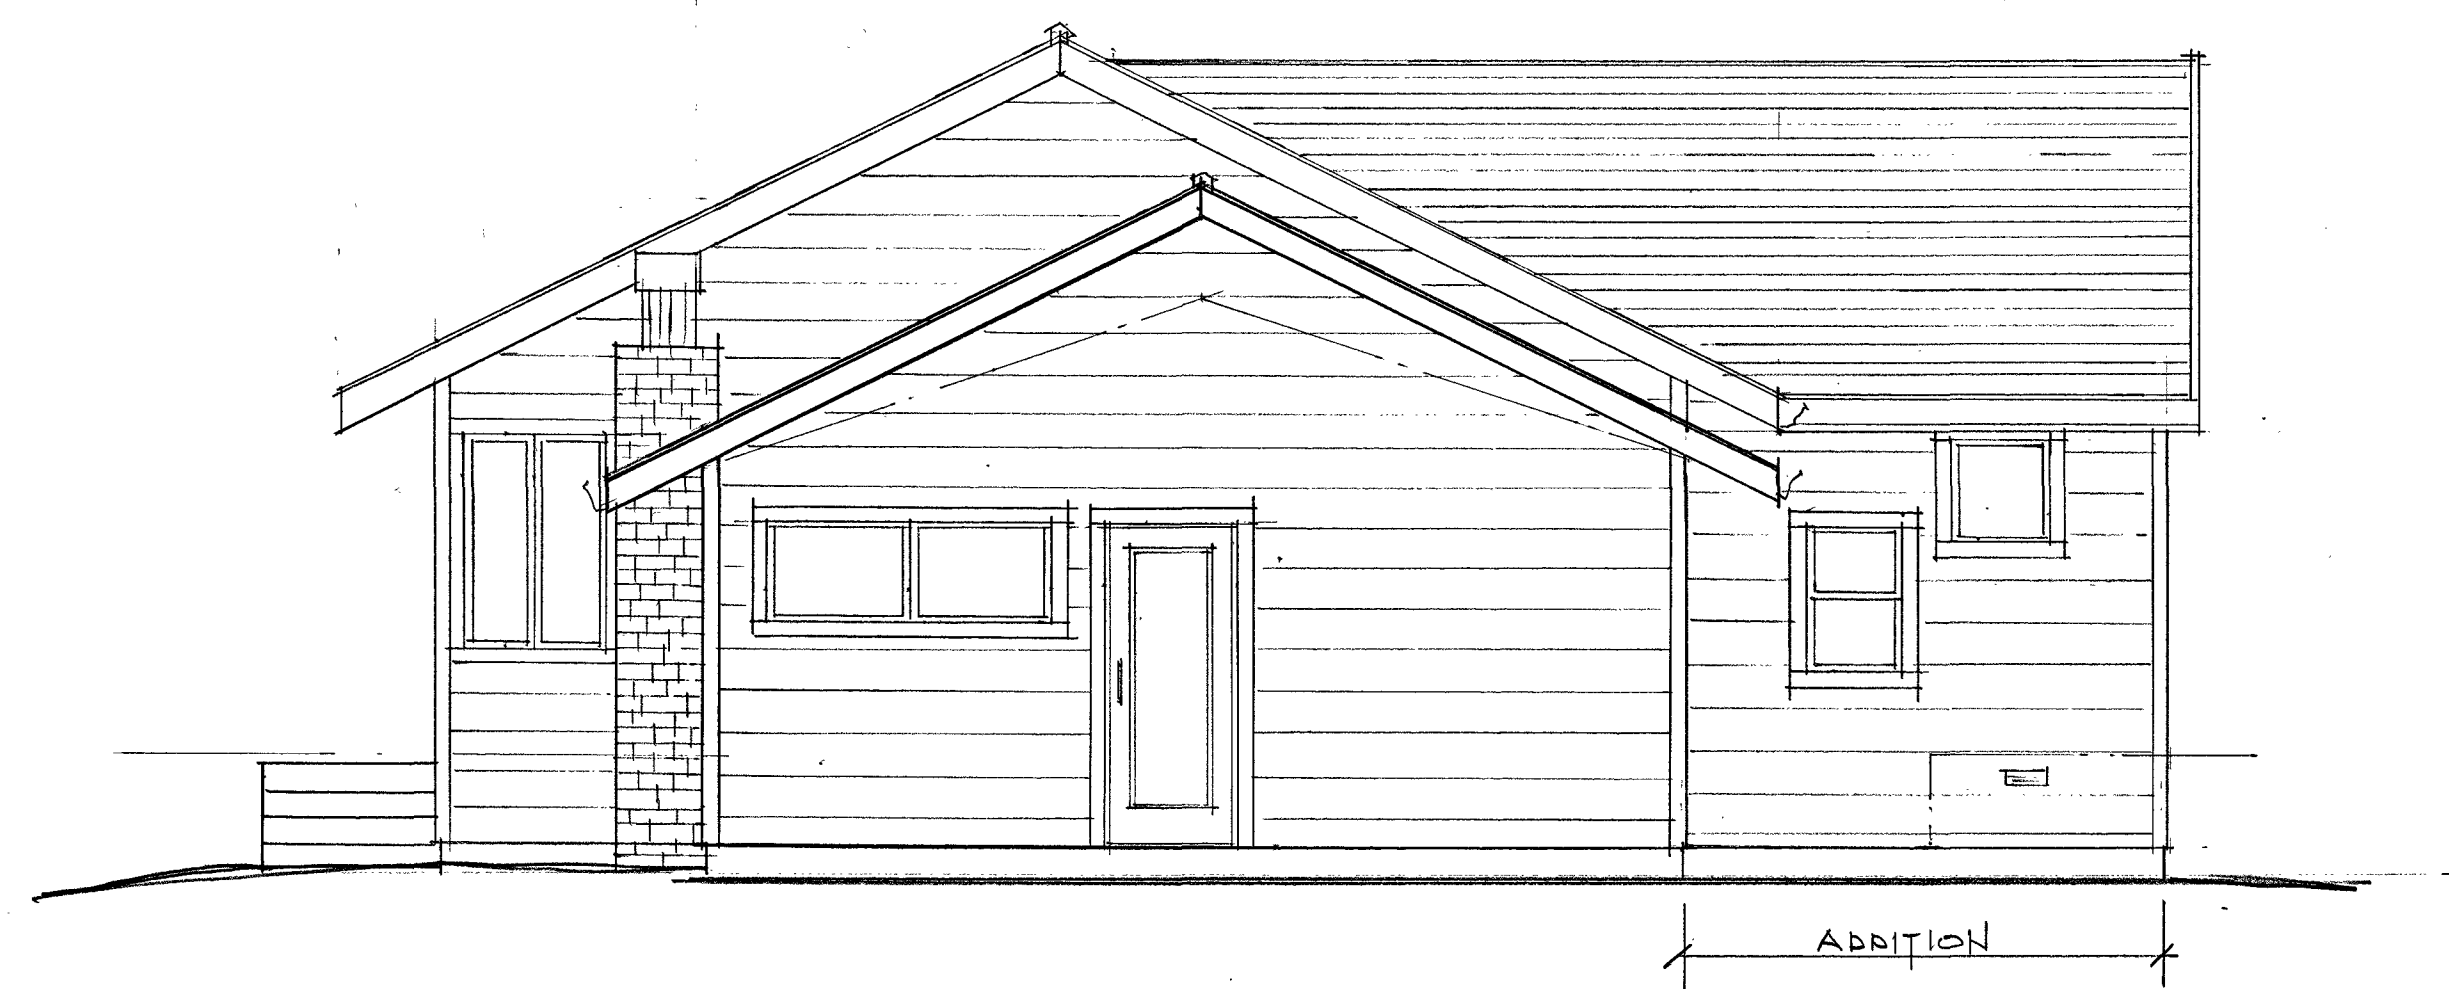

EAST ELEVATION

SCALE: 1/4" = 1'-0"

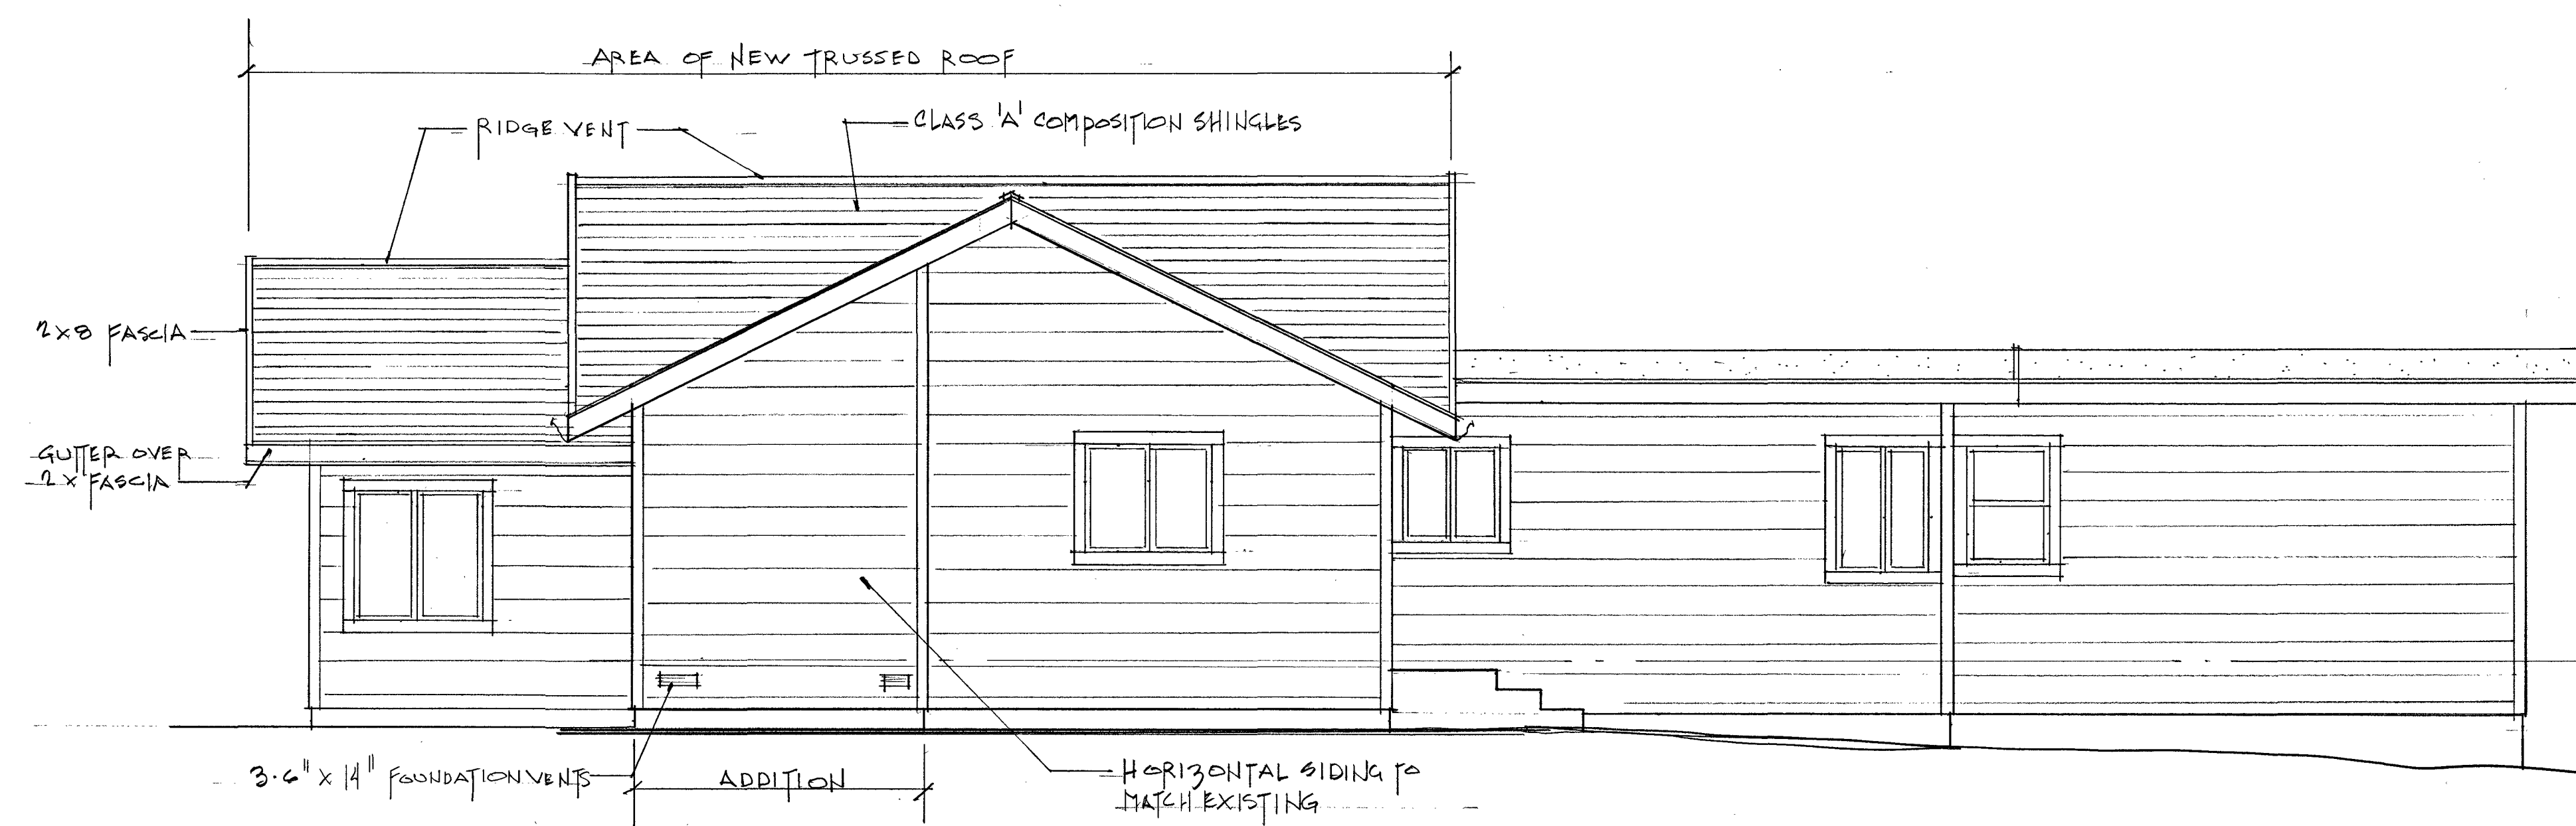

NORTH ELEVATION

SCALE: 1/4" = 1'-0"

REVISIONS	BY

ROBIN ALAGA
250 Evening Hill Lane Coralitos, CA 95076
Phone: (831)724-4994 Cell: (831)419-4919
e-mail: alagarc@gmail.com

LAUSEN ADDITION & REMODEL
Chris & Kelli Lausen 831.588.8250 lausen@gmail.com
290 Pioneer Road Watsonville, CA 95076
A.P.N. 109-261-07

Robin Alaga

DRAWN ROBIN	CHECKED
DATE 20 JANUARY 26	SCALE 1/4" = 1'-0"
JOB NO. 21-47	SHEET
OF 5	SHEETS

GENERAL

All construction shall met the requirements of the C.B.C. 2022 Edition and any amendments by the governing Building Department.

Conditions not specifically detailed shall be built to conform with similar construction noted in the working drawings.

The contractor shall verify all dimensions, elevations, materials and conditions prior to starting construction. Any discrepancies shall be reported to the architect prior to ordering materials and starting construction.

If a geotechnical report is available for the project, the geotech engineer shall observe and certify the foundation excavations prior to placement of reinforcing.

Prior to fabrication, the contractor shall submit to the architect for approval, shop drawings for all structural steel, reinforcing steel, glulam beams and prefabricated trusses.

No verbal change orders shall become legal or binding until approved in writing.

Contractor shall not store construction materials or operate construction equipment in such a manner so that the design live loads of the structure are exceeded. No construction materials shall be stored on overhanging framing.

Contractor shall be solely responsible for all bracing or shoring required during construction until all framing is complete.

All connectors used on pressure treated wood to be verified for compatability of connector with chemical used to treat lumber.

Special Inspection as required by section 1705

CONCRETE:

All concrete used in this work shall be regular weight concrete (150 P.C.F.) U.O.N.

Concrete shall develop a minimum compressive strength at an age of 28 days as follows:

FOOTINGS & WALLS	2500 psi
SLAB ON GRADE	2500 psi
CAISSONS	2500 psi

Concrete shall have special inspection if required by Section 1705 the California Building Code.

MATERIALS

Portland Cement shall be Type II and shall conform to A.S.T.M. C-150.

Concrete aggregate shall be hardrock and conform to A.S.T.M. C-33. Maximum size of aggregate shall be 3/4 inch.

Water used in mixing concrete shall be potable and free from deleterious substances.

Option: 25% Flyash with 6 sack mix may be used as a standard mix.

Admixtures shall not be added to the concrete unless approved in writing by the Engineer.

WORKMANSHIP

For materials, curing and mix design, see specifications. Mix operations shall conform to A.S.T.M. C-94. During mixing, placing and curing concrete shall be kept at a minimum temperature of 40 degrees F, and maximum temperature of 90 degrees F. Concrete shall be kept in a moist condition for minimum of five days after placement.

Placement of concrete shall be in conformance with A.C.I. Specification 301. Concrete shall not be dropped through reinforcing steel so as to cause the segregation of aggregates. Use hoppers, chutes or trunks of varying lengths so that the free unconfined fall of concrete shall not exceed five feet, using sufficient number to ensure the concrete being kept level at all times.

Debris: All debris shall be removed from forms prior to placing of concrete.

Doweling: All walls, columns, etc. shall be doweled into footings, walls, beams or slabs with bars of the same size and spacing as the wall bars with 48 bar diameter lap, except where specifically indicated otherwise.

Shoring: Contractor shall be solely responsible for design and construction, bracing, formwork, etc. Contractor shall design shoring to include any construction loads and loads from shoring above where applicable. Shoring shall not be removed until concrete has reached design strength or if shoring is needed to support shoring above.

Construction joints shall have the entire surface removed to expose clean aggregate solidly embedded. The contractor shall obtain the engineer's written approval for all construction joints not detailed on the plans.

Inserts to be cased in concrete such as reinforcing, dowels, bolts, anchors, pipes, sleeves, etc. shall be securely tied in the forms before placing the concrete to prevent their movement.

Pipes, sleeves or chases other than electrical conduits less than 1- " diameter shall not be embedded in the concrete except where specifically approved in writing by the engineer or shown on the plans. No conduit placed in a concrete slab shall have an outside diameter greater than one-third the thickness of the slab or be placed in a slab less than four inches thick. Minimum clear distance between conduits shall be six inches.

Coring shall not be permitted in any concrete unless approved in writing by the engineer.

Architectural Items: Contractor shall refer to the Architectural drawings for molds, grooves, ornaments, clips or grounds required to be cast into the concrete and for the extent of depressions, curbs, ramps, etc.

REINFORCING

All reinforcing steel shall conform to A.S.T.M. A-615 Grade 60 except for reinforcing #5 or less in size or as noted on the plans. Deformations shall be in accordance with A.S.T.M. A-305.

Splices: Reinforcing shall lapped as indicated. Per ACI 318 Latest Edition Where laps or splices in continuous reinforcement as used in walls, grade beams, etc. are not indicated, bar shall have a lap of 48 diameters but not less than 12 inches and the splices in adjacent bars shall not be less than five feet apart. Splice bars in walls, beams, grade beams, etc. as follows: Top bars at centerline of support, bottom bars at the support. All reinforcing steel shall be securely wired and adequately supported above ground and away from the forms. Vertical reinforcing shall be secured top and bottom and at intervals not to exceed 160 bar diameters.

Bends: All reinforcing bar bends are to be made cold. Field bending of bars greater than #5 shall not be allowed. All bars are to be bent in accordance to A.C.I. and C.R.S.I. Standards.

Welding: No welding of reinforcing bars is permitted unless authorized in writing of the engineer.

Reinforcing shall be free from any dirt, concrete, grease, rust or other foreign substance that may prevent proper bonding.

All dimensions called out as clear (CLR) shall mean clear and hold.

Rebar Cover: All dimensions showing the location of reinforcing steel not noted as clear, are to center of steel. All dimensions indicated as clear shall be held at the dimension. Minimum coverage shall be as follows:

- Where case against and permanently exposed to earth, except slab on grade 3 in.
- Where cast in forms but exposed to earth and weather No. 6 thru No. 18 Bars 2 in.
No. 5 Bar, W31 or D31 Wire, and Smaller 1-1/2 in.
- For slabs, walls and joists not exposed to earth and weather 3/4 in.
- For beams, columns, ties, stirrups and spirals not exposed to earth and weather 1-1/2 in.
- For slabs on grade 3 in.

Welded wire fabric shall conform to A.S.T.M. A-185 and be of the gauge and mesh size as indicated on the plans. WWF shall be lapped one mesh at all splices, six inches minimum. Fabric shall be raised to the center of the slab with hooks as the progresses and shall be visible at the depth at the free edge of the pour.

$$\frac{3}{8}''$$

Minimum anchor bolt diameter is $\frac{3}{8}''$ @ 48" o.c. with a minimum of two bolts per sill piece, within 12" of each end. Anchor bolts less than $\frac{1}{2}''$ from sill edge shall be replaced with an expansion bolt.

Plate washers to be a minimum of 3"x3"x1/4" for each bolt and extend to within 1/2" of side(s) of sheathing edge nailing

Expansion anchor bolts and power driven nails shall not be installed until concrete has reached design strength.

Reinforce all foundation straps and hold down anchor bolts per Simpson Strong-Tie Installation instructions.

SPECIAL INSPECTION (CBC 1705)

- SPECIAL INSPECTOR: SHALL BE EMPLOYED BY THE OWNER TO PROVIDE INSPECTIONS DURING CONSTRUCTION ON THE TYPES OF WORK LISTED BELOW. THE SPECIAL INSPECTOR SHALL BE A QUALIFIED PERSON WHO SHALL DEMONSTRATE COMPETENCE FOR THE INSPECTION OF THE PARTICULAR TYPE OF CONSTRUCTION OR OPERATION REQUIRING SPECIAL INSPECTION. (CBC 1704.1)
- REPORTS: SHALL BE PREPARED BY THE INSPECTOR AND SIGNED BY A CALIFORNIA CIVIL ENGINEER, SUBMITTED TO THE BUILDING OFFICIAL AND TO THE ENGINEER OF RECORD. ALL DISCREPANCIES SHALL BE BROUGHT TO THE IMMEDIATE ATTENTION OF THE CONTRACTOR FOR CORRECTION; THEN, IF NOT CORRECTED, TO THE BUILDING OFFICIAL AND THE ENGINEER OF RECORD. (CBC 1704.1.2)
- CERTIFICATION: INSPECTOR MUST BE CERTIFIED BY THE BUILDING OFFICIAL TO PERFORM THE TYPES OF INSPECTIONS SPECIFIED.
- SPECIAL INSPECTION IS REQUIRED OF THE ITEMS LISTED BELOW:


ITEM	INSPECTION TASK	PERIODIC OR CONTINUOUS
CONCRETE FOUNDATIONS	CONCRETE FOOTINGS ARE CONTINUOUS AND/OR INTEGRAL WITH THE SLAB, SUPPORT WALLS OF A BUILDING LESS THAN 3 STORIES IN HEIGHT, AND ARE DESIGNED BASED ON A COMPRESSIVE STRENGTH OF 2500 PSI AND THEREFORE DO NOT REQUIRE SPECIAL INSPECTION BASED ON THE EXCEPTION UNDER CBC	PERIODIC
WOOD SHEARWALL PANEL SHEATHING WITH NAILS SPACED AT 4" O.C. OR CLOSER	PLYWOOD SHEAR WALL PANEL NAILING/SCREW ATTACHMENT, BOLTING, ANCHORING AND OTHER FASTENING INCLUDING CONNECTIONS TO WOOD DIAPHRAGMS, COLLECTORS, STRAPPING AND HOLDDOWNS FOR PLYWOOD PANELS WITH BOUNDARY NAILING AT 4-INCH ON CENTER OR LESS	PERIODIC
ANCHORS POST INSTALLED IN HARDENED CONCRETE a) ADHESIVE ANCHORS	HOLD DOWN BOLTS EPOXIED IN CONCRETE (CONTINUOUS) SHEAR ANCHORS (PERIODIC)	CONTINUOUS

WATERPROOFING NOTE:


NOTE, ALL REFERENCE TO WATERPROOFING DETAILS ON THESE PLANS IS FOR GENERAL REFERENCE ONLY AND DOES NOT REPRESENT A COMPLETE WATERPROOFING SYSTEM. THE OWNER SHALL EMPLOY A WATERPROOFING CONSULTANT WHO IS FAMILIAR WITH AND EXPERIENCED WITH THIS TYPE OF WORK TO DEVELOP WATERPROOFING DETAILS AND SPECIFICATIONS. PARTICULAR CONCERN IS WATERPROOFING OF THE CONCRETE SLAB UNDER LIVING SPACES BELOW. BY SUBMISSION OF THESE PLANS FOR APPROVAL CLIENT AGREES TO INDEMNIFY TIM WANN STRUCTURAL DESIGN INC. AND ITS EMPLOYEES FROM ALL CLAIMS RESULTING FROM OR IN PART OF WATER INTRUSION INTO THE STRUCTURE.

ABBREVIATIONS

AB	Anchor Bolt	(E)	Existing	PLY	Plywood
ABV	Above	EA	Each	PSF	Pounds per Square Foot
ACI	American Concrete Institute	EN	Edge Nailing	PSI	Pounds per Square Inch
ALT	Alternate	ENGR	Engineer	PTDF	Preservative Treated Douglas Fir
APA	American Plywood Association	EXT	Exterior	RDWD	Redwood
ARCH	Architect	FLR	Floor	REINF	Reinforcement
ATR	All Thread Rod	FND	Foundation	REOD	Required
BD	Board	FOC	Face of Concrete	RF	Room
BLK(G)	Block(ing)	FOS	Face of Stud	RM	Retaining Wall
BLW	Below	FRMG	Framing	RTW	See Architectural Drawings
BM	Beam	FT	Foot or Feet	SAD	Solid Blocking
BN	Boundary Nailing	FIG	Footing	SB	Square Foot
BP	Base Plate	GALV	Galvanized	SF	Similar
BRG	Bearing	GL	Glued Laminated	SIM	Specifications
CL	Center Line	GYP	Gypsum	SPEC	Square
CLG	Celling	HD	Holdown	SQ	Stainless Steel
CLR	Clear, Clearance	HDR	Header	SS	Standard
COL	Column	HORIZ	Horizontal	STD	Steel
CONC	Concrete	HT	Height	STL	Skylight
CONN	Connection	INT	Interior	SK*LT	Top and Bottom
CON*	Continuous	JST(S)	Joist(s)	T&B	Tongue and Groove
CNTR	Center	MB	Machine Bolt	T&G	Top of Concrete
DBL	Double	MI	Malleable Iron	TOC	Top of Wall
DF	Douglas Fir	MIN	Minimum	TOW	Threaded Rod
DIA	Diameter	(N)	New	TR	Typical
DTL	Detail	OC	On Center	TYP	Uniform Building Code
DWG	Drawing	OH	Opposite Hand	UBC	Unless Noted Otherwise
		OPNG	Opening	UNO	Diameter
		PAF	Powder Actuated Fastene		
		P_	Plate or Property Line		

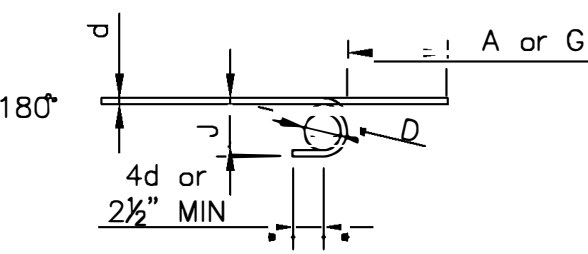


STD. HOOKS AND BENDS

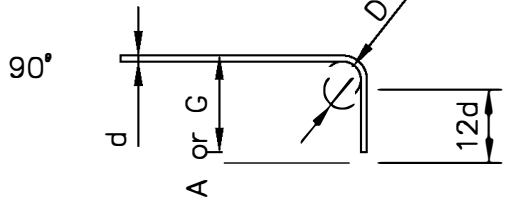

END HOOKS				
BAR SIZE	D	180 DEGREE HOOKS		90 DEGREE HOOKS
		A or G	J	A or G
#3	2 1/4"	5"	3"	6"
#4	3"	6"	4"	8"
#5	3 3/4"	7"	5"	10"
#6	4 1/4"	8"	6"	12"
#7	5 1/4"	10"	7"	14"
#8	6"	11"	8"	16"
#9	9"	15"	11 1/2"	19"

NOTE:

- DO NOT FIELD BEND REINFORCEMENT PARTIALLY EMBEDDED IN CONCRETE

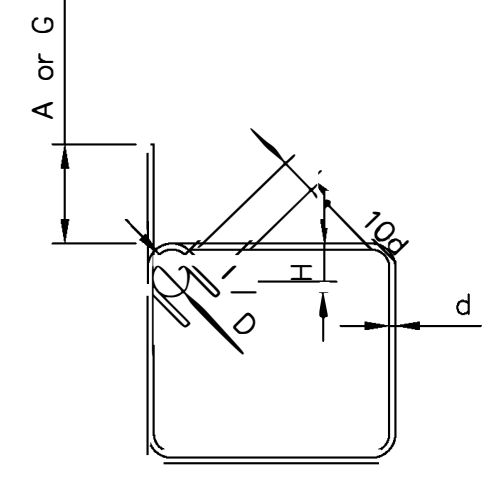

STIRRUPS AND TIES

STIRRUPS AND TIES				
BAR SIZE	D	90 DEGREE HOOKS	135 DEGREE HOOKS	
		A or C	A or G	H APPROX
#3	1 1/2"	4"	4"	2 1/2"
#4	2"	4 1/2"	4 1/2"	3"
#5	2 1/2"	6"	5 1/2"	3 1/2"

SEISMIC TIES			
BAR SIZE	D	135 DEGREE HOOKS	
		A or G	H APPROX
#3	1 1/2"	5"	3 1/2"
#4	2"	6 1/2"	4 1/2"
#5	2 1/2"	8"	5 1/2"

HOOKS AND BENDS

Hooks & Splices



REVISIONS

TIM WANN STRUCTURAL DESIGN INC.
P.O. BOX 3581
FREEDOM, CA. 95018 (831) 479-1513
C.E. 62913

GENERAL NOTES, CONCRETE, & REINFORCING

DATE:
SCALE:
DRAWN BY:
JOB NO:
SHEET
D-1
OF SHEETS

Materials

ITEMS	SPECIES	SURFACE	GRADE
Joist&Rafters	D.F.	S4S	No. 2 or better U.N.D.
Beams & Posts	D.F.	S4S	No. 2 or better U.N.D.
Studs	D.F.	S4S	No. 2 or better U.N.D.
Mud Sill	D.F.	S4S	Pressure Treated No. 2
Decking	Redwood		See Architectural

Note: All lumber exposed to the weather shall be pressure treated.

M. Framing Hardware shall be by Simpson Company or approved equal. All hardware exposed to the weather shall be galvanized or protected, from corrosion by an alternate approved method. All connectors used on pressure treated wood to be verified for compatability of conector with chemical used to treat lumber.



No Structural member shall be cut or notched unless specifically shown or noted on the plans or approved in writing by the engineer. Where there is a chance of splitting, holes shall be subdrilled. All split lumber shall be replaced.

Typical top plate splice: Minimum lap shall be four feet long nailed with 16d 8 inches on center staggered to avoid splitting. All cuts in plates shall occur over a stud.

For shear wall nailing, anchor bolts, and shear transfer nailing, see shearwall schedule.

All floor plywood shall be a minimum of APA RATED 23/32" (48/24) T&G glued and nailed with 10d at 6" o.c. edge; 10" o.c. field. U.N.D. Provide 1/8" spacing gap at joints typ.

1. FLASHING, WATERPROOFING AND DRAINAGE SYSTEM DETAILS & SPECIFICATIONS WHEN NOTED ON THESE PLANS ARE INTENDED TO SERVE AS A GENERAL GUIDELINE FOR THE BUILDER AND DO NOT REPRESENT THE COMPLETE OR NECESSARILY MOST EFFECTIVE SYSTEM.
2. DESIGN AND SPECIFICATIONS OF ALL FLASHING WATERPROOFING AND DRAINAGE MEDIUM SYSTEMS ARE THE RESPONSIBILITY OF THE GENERAL CONTRACTOR AND ITS SUB-CONTRACTORS.
3. THE GENERAL CONTRACTOR SHALL CONSULT WITH THE APPROPRIATE MANUFACTURERS SUPPLIERS INSTALLERS, WATERPROOFING AND WATER INTRUSION CONSULTANTS IN THE DESIGN SELECTION AND INSTALLATION OF THESE SYSTEMS SO AS TO ENSURE A WATER TIGHT ASSEMBLY AT ALL RETAINING WALLS, BALCONIES, DECKS, ROOF AREAS, AND OTHER BUILDING COMPONENTS SUSCEPTIBLE TO DAMAGE RESULTING FROM WATER AND MOISTURE INTRUSION.
4. BY SUBMISSION OF THESE PLANS FOR APPROVAL CLIENT AGREES TO INDEMNIFY TIM WANN STRUCTURAL DESIGN INC. AND ITS EMPLOYEES FROM ALL CLAIMS RESULTING FROM OR IN PART OF WATER INTRUSION INTO THE STRUCTURE.

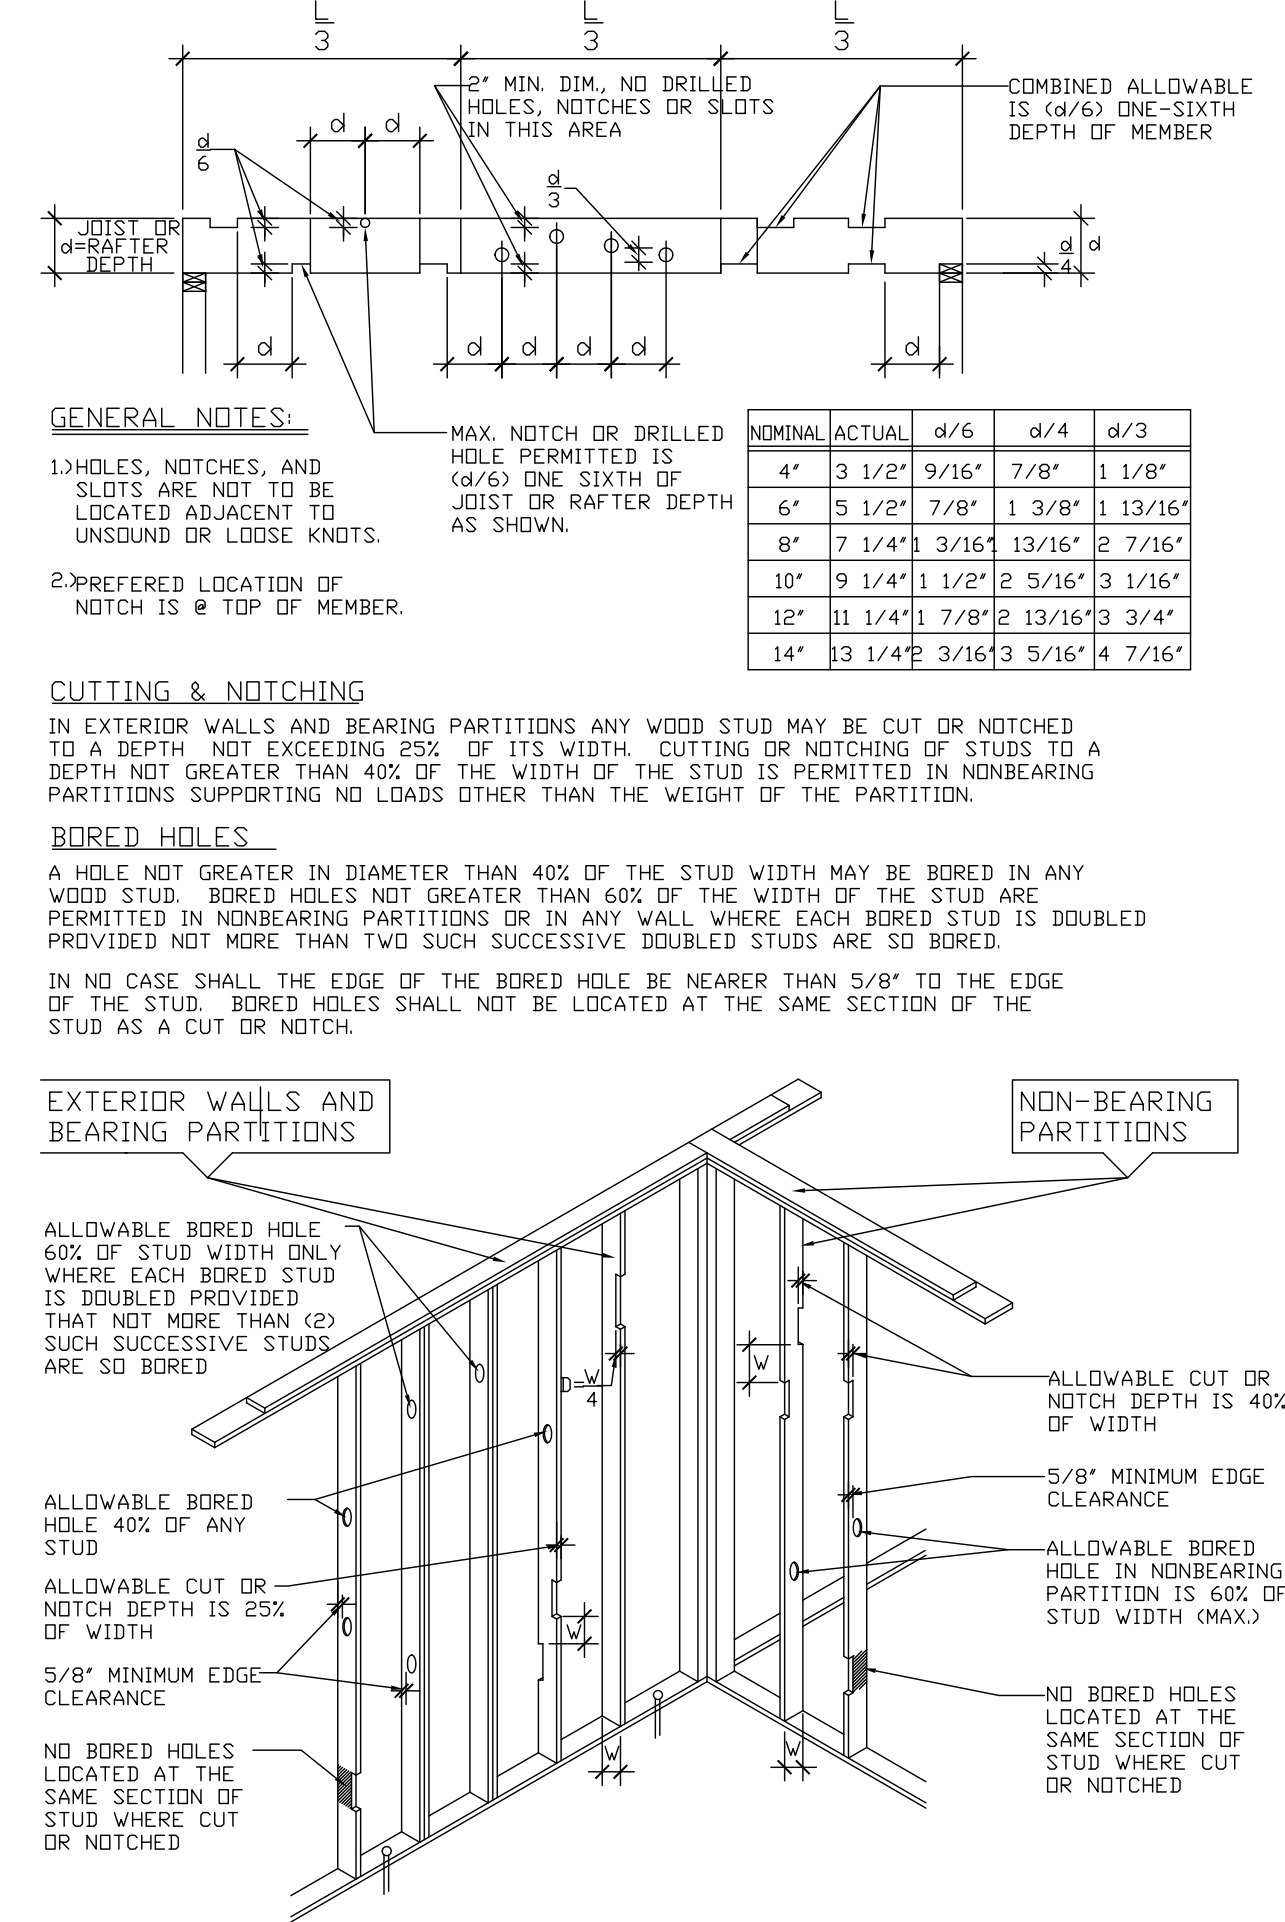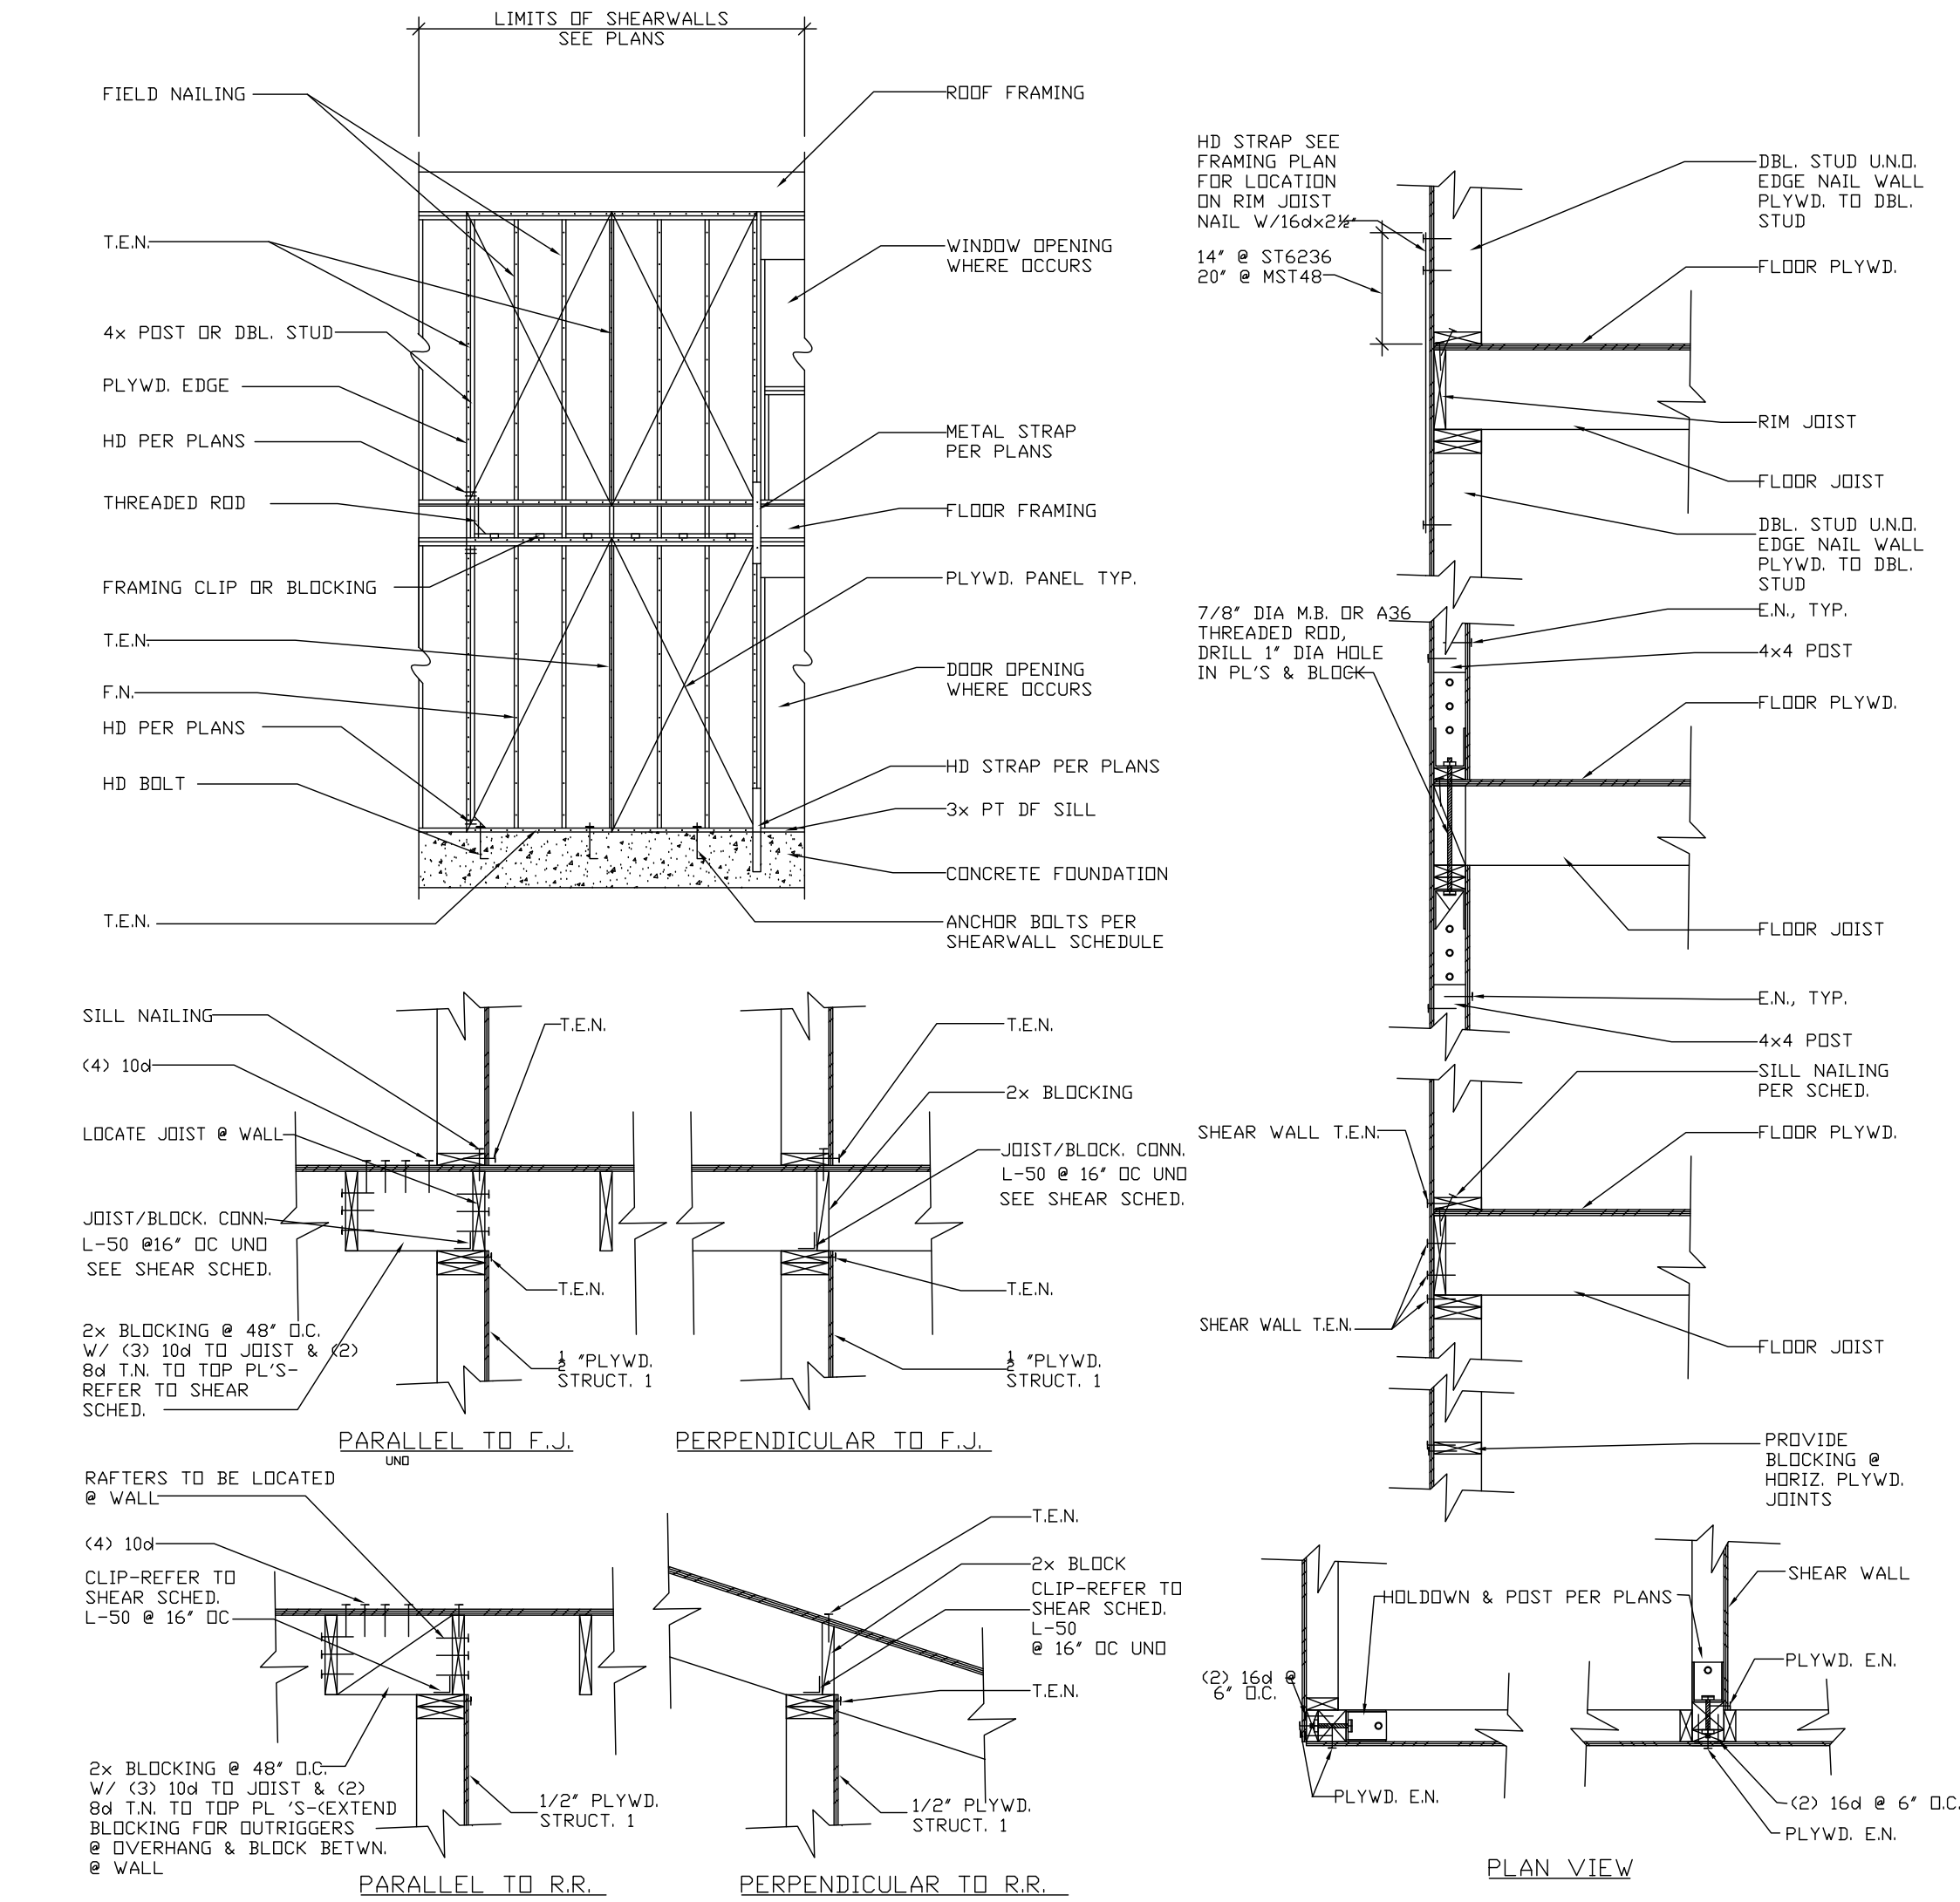



MAXIMUM HOLES & NOTCHES IN STUD WALLS			
BEARING WALL	BORED HOLE		CUTTING & NOTCHING
2x4 (3 1/2")	1	13/32"	7/8"
2x6 (5 1/2")	2	7/32"	1 3/8"
2x8 (7 1/4")	2	29/32"	1 13/16"
NON-BEARING WALL	BORED HOLE		CUTTING & NOTCHING
2x4 (3 1/2")	2	3/16"	1 13/16"
2x6 (5 1/2")	3	10/32"	2 7/32"
2x8 (7 1/4")	4	11/32"	2 29/32"

PLYWOOD SHEAR WALL SCHEDULE


PLYWOOD SHEAR WALL SCHEDULE							
TYPE	MATERIAL	PANEL EDGES, COLLECTORS, TIES (E.N.)	FIELD NAILING	SILL NAILING	A-35 CLIPS	ANCHOR BOLTS	MAXIMUM ALLOWABLE SHEAR (plf)
	15/32" CDX	8d @ 6"	8d @ 12"	16d @ 10"	24" O.C.	5/8" @ 48"	260
	15/32" CDX	8d @ 4"	8d @ 12"	16d @ 6"	18" O.C.	5/8" @ 36"	345
 *	15/32" CDX	8d @ 3"	8d @ 12"	16d @ 5"	16" O.C.	5/8" @ 24"	490
 *	15/32" STR 1	10d @ 3" 3"x0.148 COM.	10d @ 12"	20d @ 4"	12" O.C.	5/8" @ 16"	665
 *	15/32" STR 1	10d @ 2" 3"x0.148 COM.	10d @ 12"	20d @ 3"	9" O.C.	5/8" @ 14"	870

1. USE COMMON NAILS
2. STUDS SHALL BE SPACED A MAXIMUM OF 16" OC.
3. FRAMING CLIPS SHALL BE BY SIMPSON STRONG-TIE COMPANY, INC.
4. ALL PANEL EDGES SHALL BE BACKED WITH 2x NOMINAL OR WIDER FRAMING.
5. WHERE PANELS ARE APPLIED ON BOTH FACES OF A WALL, AND NAIL SPACING IS LESS THAN 6 INCHES ON CENTER EITHER SIDE, PANEL JOINTS SHALL BE OFFSET TO FALL ON DIFFERENT FRAMING MEMBERS, OR FRAMING SHALL BE 3-INCH NOMINAL OR THICKER AND NAILS ON EACH SIDE SHALL BE STAGGERED.
6. ★ WHERE ALLOWABLE SHEAR VALUES EXCEED 350 POUNDS PER FOOT, FOUNDATION SILL PLATES AND ALL FRAMING MEMBERS RECEIVING EDGE NAILING FROM ABUTTING PANELS SHALL NOT BE LESS THAN A SINGLE 3-INCH NOMINAL MEMBER. NAILS SHALL BE STAGGERED.
7. ANCHOR BOLTS TO BE A MINIMUM OF 5/8 INCH DIAMETER, EMBEDDED A MINIMUM OF 7 INCHES INTO CONCRETE OR MASONRY. MINIMUM OF TWO BOLTS PER PIECE, WITHIN 12" OF EACH END. PLATE WASHERS TO BE A MINIMUM OF 3"x3"x $\frac{1}{4}$ " FOR EA. BOLT. PLATE WASHER TO EXTEND TO WITHIN 1/2" OF SIDE(S) OF SHEATHING EDGE NAILING
8. OSB MAY BE SUBSTITUTED FOR CDX PLY.

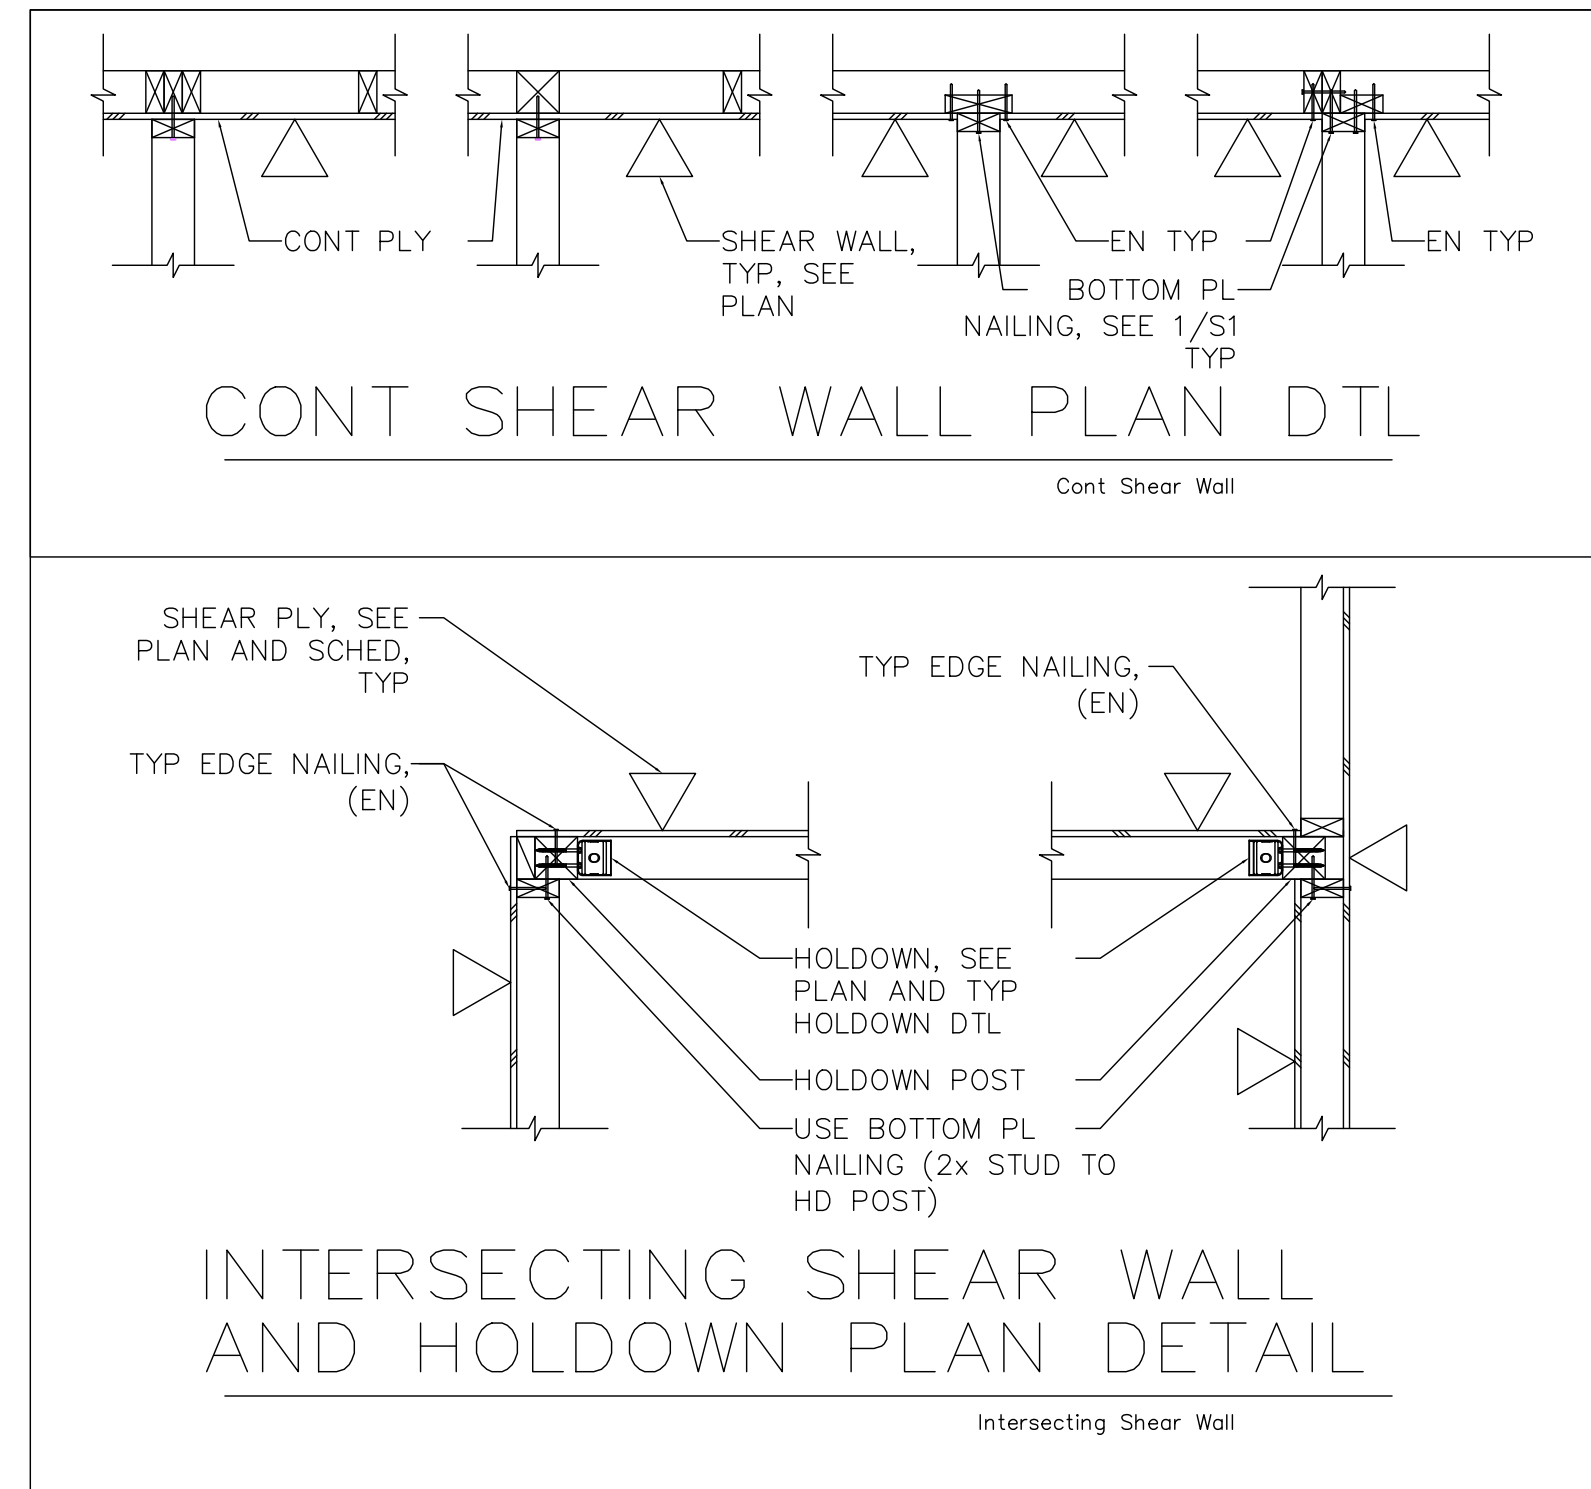[illegible]

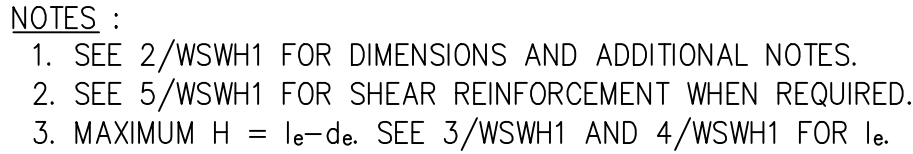

WSWH PANEL MODEL	MODEL NO.	DIAMETER	LENGTH	l _e
WSWH12, WSWH18 AND WSWH24	WSWH-HSR1x24KT	1"	24"	17½"
	WSWH-HSR1x36KT	1"	36"	29½"

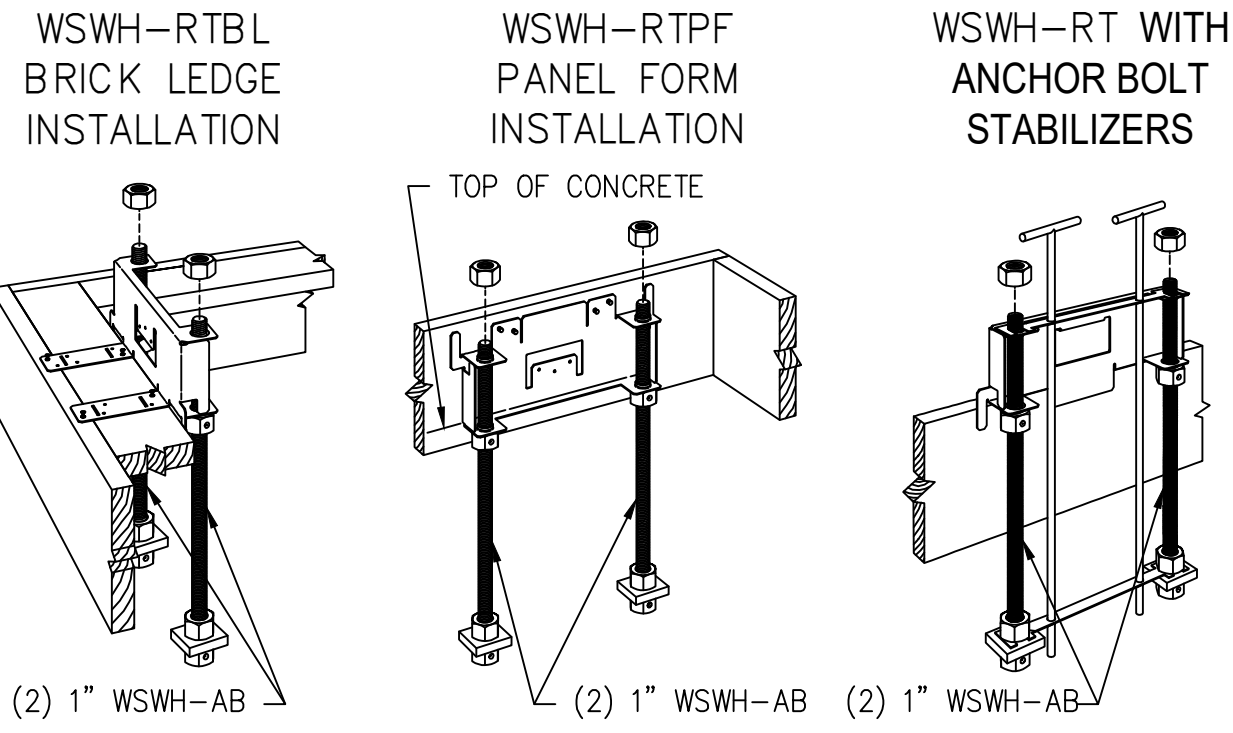

NO.	DATE	REVISIONS
0	02-26-2021	FIRST RELEASE - 2018 IBC
1	03-16-2021	2021 IBC REVISIONS



SIMPSON Strong-Tie, Co. Inc.

- 5956 W. Las Positas Blvd.
- Pleasanton, CA 94588
- Tel: (800) 999-5099
- Website: www.strongtie.com

 THERE IS NO EQUAL

STRONG-WALL® WSWH
ANCHORAGE DETAILS
ENGINEERED DESIGNS

SIMPSON

Strong-Tie

THERE IS NO EQUAL

NAME
DATE 03-26-2021
SCALE N.T.S.
CHECKED
SHEET WSWH1 OF SHEETS
JOB NO.

WSWH ANCHORAGE SOLUTIONS FOR 3000 PSI CONCRETE					
DESIGN CRITERIA	CONCRETE CONDITION	ANCHOR STRENGTH	WSWH-AB1 ANCHOR BOLT		
			ASD ALLOWABLE UPLIFT (lbs)	W (in)	d _a (in)
SEISMIC	CRACKED	STANDARD	16,000	31	11
			17,100	33	11
		HIGH STRENGTH	33,900	49	17
			36,800	52	18
	UNCRAKED	STANDARD	16,300	27	9
			17,100	28	10
		HIGH STRENGTH	34,000	43	15
			36,800	46	16
WIND	CRACKED	STANDARD	5,600	14	6
			10,200	21	7
			17,100	30	10
			20,000	33	11
		HIGH STRENGTH	26,500	39	13
			33,600	45	15
			36,800	48	16
			6,200	13	6
	UNCRAKED	STANDARD	12,800	21	7
			17,100	26	9
			21,800	30	10
			28,900	36	12
		HIGH STRENGTH	33,100	39	13
			36,800	42	14

WSWH ANCHORAGE SOLUTIONS FOR 4500 PSI CONCRETE					
DESIGN CRITERIA	CONCRETE CONDITION	ANCHOR STRENGTH	WSWH-AB1 ANCHOR BOLT		
			ASD ALLOWABLE UPLIFT (lbs)	W (in)	d _a (in)
SEISMIC	CRACKED	STANDARD	16,000	27	9
			17,100	29	10
		HIGH STRENGTH	34,700	44	15
	36,800		46	16	
	UNCRAKED	STANDARD	15,700	23	8
			17,100	25	9
HIGH STRENGTH		33,900	38	13	
	36,800	40	14		
WIND	CRACKED	STANDARD	6,800	14	7
			11,800	20	7
			17,100	26	9
		HIGH STRENGTH	21,400	30	10
			28,400	36	12
			32,400	39	13
	UNCRAKED	STANDARD	36,800	43	15
			6,800	12	6
			12,400	18	6
		HIGH STRENGTH	17,100	23	8
			22,800	27	9
			26,700	30	10
			30,700	33	11
			36,800	37	13

STRONG-WALL® HIGH STRENGTH WOOD SHEARWALL SHEAR ANCHORAGE							
MODEL	SEISMIC ³			WIND ⁴			
	L _t OR L _h (in.)	SHEAR REINFORCEMENT	MIN. CURB/ STEMWALL WIDTH (in.)	SHEAR REINFORCEMENT	MIN. CURB/ STEMWALL WIDTH (in.)	ASD ALLOWABLE SHEAR LOAD, V (lb.)	
						UNCRAKED	CRACKED
WSWH12	10½	(1) #3 TIE	6	SEE NOTE 7	6	1,080	
WSWH18	15	(2) #3 HAIRPINS ^{5,6}	6	(1) #3 HAIRPIN	6	770	
WSWH24	19	(2) #3 HAIRPINS ⁵	6	(2) #3 HAIRPINS ⁵	6	HAIRPIN REIN. ACHIEVES MAX. ALLOW SHEAR LOAD OF THE WSWH	

NOTES :

1. SHEAR ANCHORAGE DESIGNS CONFORM TO ACI 318-19, ACI 318-11 AND ACI 318-14 AND ASSUME MINIMUM 2,500 PSI CONCRETE.
2. SHEAR REINFORCEMENT IS NOT REQUIRED FOR INTERIOR FOUNDATION APPLICATIONS (PANEL INSTALLED AWAY FROM EDGE OF CONCRETE), OR BRACE WALL PANEL APPLICATIONS.
3. SEISMIC INDICATES SEISMIC DESIGN CATEGORY C THROUGH F. DETACHED 1 AND 2 FAMILY DWELLINGS IN SDC C MAY USE WIND ANCHORAGE SOLUTIONS. SEISMIC SHEAR REINFORCEMENT DESIGNS CONFORM TO ACI 318-19, SECTION 17.10.6.3, ACI 318-14, SECTION 17.2.3.5.3
4. WIND INCLUDES SEISMIC DESIGN CATEGORY A OR B.
5. ADDITIONAL TIES MAY BE REQUIRED AT GARAGE CURB OR STEM WALL INSTALLATIONS BELOW ANCHOR REINFORCEMENT PER DESIGNER.
6. USE (1) #3 HAIRPIN FOR WSWH18 WHEN STANDARD STRENGTH ANCHOR IS USED.
7. USE (1) #3 TIE FOR WSWH12 WHEN PANEL DESIGN SHEAR FORCE EXCEEDS TABULATED ANCHORAGE ALLOWABLE SHEAR LOAD.
8. #4 GRADE 40 SHEAR REINFORCEMENT MAY BE SUBSTITUTED FOR WSWH SHEAR ANCHORAGE SOLUTIONS.
9. CONCRETE EDGE DISTANCE FOR ANCHORS MUST COMPLY WITH ACI 318-19 SECTION 17.9.2, ACI 318-14 SECTION 17.7.2 AND ACI 318-11 SECTION 17.7.2.
10. THE DESIGNER MAY SPECIFY ALTERNATE SHEAR ANCHORAGE.

MODEL NO.	W (in.)	H (in.)	ANCHOR BOLTS		TOTAL WALL WEIGHT (lb.)
			QUANTITY	DIA. (in.)	
WSWH12x7	12	84	2	1	105
WSWH18x7	18	84	2	1	155
WSWH12x8	12	96	2	1	120
WSWH18x8	18	96	2	1	175
WSWH24x8	24	96	2	1	225
WSWH12x9	12	108	2	1	130
WSWH18x9	18	108	2	1	195
WSWH24x9	24	108	2	1	250
WSWH12x10	12	120	2	1	145
WSWH18x10	18	120	2	1	210
WSWH24x10	24	120	2	1	275
WSWH12x12	12	144	2	1	165
WSWH18x12	18	144	2	1	245
WSWH24x12	24	144	2	1	325
WSWH18x14	18	168	2	1	285
WSWH24x14	24	168	2	1	370
WSWH24x16	24	192	2	1	420
WSWH18x20	18	240	2	1	390
WSWH24x20	24	240	2	1	520

STRONG-WALL® WSWH MODELS



Diagram illustrating the construction of a Strong-Wall® high strength wood shear wall. The wall is shown in cross-section, revealing internal components:

- STRONG-WALL® HIGH STRENGTH WOOD SHEAR WALL**: The main vertical structure.
- HEAVY HEX NUT AND HEAVY BEARING PLATE**: Components used for anchoring the wall into the foundation.
- SEE SHEETS WSWH1 AND WSWH1.1 FOR ANCHORAGE SOLUTIONS**: Reference to additional specifications for the anchorage system.

SINGLE STORY WSWH ON CONCRETE

Garage Wall Option 2

Garage Header Rough Opening Height

ROUGH OPENING HEIGHT

STRONG-WALL® HIGH STRENGTH WOOD SHEARWALL

CURB

Garage Wall Option 2

NOTES :

1. IF REQUIRED ROUGH OPENING HEIGHT EXCEEDS TABLE VALUE, SPECIFY NEXT TALLER PANEL AND TRIM AS NECESSARY. THE STRONG-WALL® HIGH STRENGTH WOOD SHEARWALL MAY BE TRIMMED TO A MINIMUM HEIGHT OF 74½".
2. FURRING DOWN GARAGE HEADER MAY BE REQUIRED FOR CORRECT ROUGH OPENING HEIGHT.

FOR GARAGE WALL OPTION 2, DESIGNER SHALL DESIGN AND DETAIL FOR:

1. SHEAR TRANSFER
2. OUT-OF-PLANE LOADING EFFECT
3. INCREASED OVERTURNING AND DRIFT DUE TO ADDITIONAL HEIGHT

WSWH-TP CONNECTION		
MODEL NO.	FASTENER QUANTITY	
	SWS16150	SDS25600
WSWH-TP12	14	2
WSWH-TP18	26	4
WSWH-TP24	46	8

ATTACH WSWH-TP PLATE (PROVIDED) ON ONE SIDE ONLY WITH A COMBINATION OF SDS 1/4"x6" AND SWS16150 CONNECTOR SCREWS.

TOP PLATES

WOOD SHIM, FOR SHIMS GREATER THAN 7/8", SEE 9/WSWH2.

ALIGN WSWH-TP NOTCHES WITH BOTTOM OF TOP PLATES

SWS16150

SDS25600

INSTALL SDS 1/4"x6" SCREWS AT AN ANGLE THAT PREVENTS THEM FROM EXITING SIDE OF FRAMING; APPROX. 30 DEGREES (TYP.)

INSTALL WSWH-TP ON EXTERIOR FACE

1" DIAMETER BY 1/4" DEEP COUNTERBORE

STRONG-WALL® HIGH STRENGTH WOOD SHEARWALL

FURRING NOT REQUIRED EXCEPT AS REQUIRED FOR FINISH MATERIAL ATTACHMENT

SECTION 4x FRAMING

SECTION 6x FRAMING

TOP CONNECTION

WSWH – TP CONNECTION		
MODEL NO.	FASTENER QUANTITY	
	SWS16150	SDS25600
WSWH – TP12	28	4
WSWH – TP18	52	8
WSWH – TP24	92	16

BACK-TO-BACK TOP CONNECTION

QTY. OF SDS $\frac{3}{4}$ "x6" SCREWS REQ'D.	
WSWH12	4
WSWH18	8
WSWH24	16

EDGE DISTANCE FOR SCREWS		
SLOPE	A (in.)	B (in.)
0:12–4:12	2	3
5:12–8:12	1½	4½
9:12–12:12	1½	5½

1" MIN.
FROM EDGE

1/4" MIN.
ROW SPACING

1/2" MIN. AT EDGE

1/2" MIN. SDS TIP TO CHASE

13/16" O.C. MIN.

PLAN VIEW
SDS SCREW SPACING

Diagram illustrating the Simpson Strong-Tie A35 Framing Anchors installed in a wall section. The diagram shows a cross-section of a wall with two vertical Simpson Strong-Tie A35 Framing Anchors. The anchors are labeled "SIMPSON STRONG-TIE® A35 FRAMING ANCHORS". The top plates are labeled "DOUBLE TOP PLATES". The anchors are shown passing through the wall and into the foundation. The wall is labeled "STRONG-WALL® HIGH STRENGTH WOOD SHEARWALL". The section is labeled "SECTION VIEW 2X6 OR WIDER FRAMING".

RAKE WALL

LTP4 SPACING BY OTHERS

DESIGNER IS PERMITTED TO MODIFY DETAILS FOR SPECIFIC CONDITIONS.

INSTALL SDS $\frac{1}{4}$ "x6" SCREWS (MIN.) FROM THE TOP SIDE OF THE PLATES PER QTY. AND SPACING REQUIREMENTS DETAILED IN 8/WSWH2.

4x SHIM BLOCK

FULL-HEIGHT ADJACENT FRAMING BY OTHERS

SEE 6/WSWH2 FOR TOP CONNECTION

STRONG-WALL® HIGH STRENGTH WOOD SHEARWALL

4 1/8" TO 12" SHIM BLOCK

1" TO 4" SHIM BLOCK

CRIPPLE SHEARWALL, BLOCKING AND STRAP BY OTHERS

SEE 6/WSWH2 FOR TOP CONNECTION

DESIGNER SHALL DESIGN AND DETAIL FOR:

1. SHEAR TRANSFER
2. OUT-OF-PLANE LOADING EFFECT
3. INCREASED OVERTURNING AND DRIFT DUE TO ADDITIONAL HEIGHT

FOR 8" TO 12" BLOCK DEPTHS:

ATTACH SIMPSON STRONG-TIE® CS16 STRAPS AT EDGE OF WSWH PANEL (EACH SIDE) USING 10d $\times$ 1" NAILS

SHIM BLOCK HEIGHTS GREATER THAN 8" AND UP TO 10":

- 8 NAILS INTO BLOCK
- 8 NAILS INTO WSWH PANEL

SHIM BLOCK HEIGHTS GREATER THAN 10" AND UP TO 12":

- 10 NAILS INTO BLOCK
- 10 NAILS INTO WSWH PANEL

FULL-HEIGHT ADJACENT FRAMING BY OTHERS

STRONG-WALL® HIGH STRENGTH WOOD SHEARWALL

CRIPPLE WALL

TOP OF WALL HEIGHT ADJUSTMENTS



TRIM ZONE AND ALLOWABLE HOLES

1. STRONG-WALL® HIGH STRENGTH WOOD SHEARWALL IS MANUFACTURED AND TRADEMARKED BY "SIMPSON STRONG-TIE COMPANY INC." HOME OFFICE: 5956 W. LAS POSITAS BLVD., PLEASANTON, CA 94588 TEL: (800) 999-5099, FAX: (925) 847-1597. "SIMPSON STRONG-TIE COMPANY INC." IS AN ISO 9001-2008 REGISTERED COMPANY.
2. USE OF THIS PRODUCT IS SUBJECT TO THE APPROVAL OF THE LOCAL BUILDING DEPARTMENT.
3. THIS PRODUCT IS PART OF THE OVERALL LATERAL FORCE RESISTING SYSTEM OF THE STRUCTURE. DESIGN OF THE BUILDING'S LATERAL FORCE RESISTING SYSTEM, INCLUDING THE LOAD PATH TO TRANSFER LATERAL FORCES FROM THE STRUCTURE TO THE GROUND, IS THE RESPONSIBILITY OF THE DESIGNER.
4. ENGINEER OF RECORD IS PERMITTED TO MODIFY DETAILS FOR SPECIFIC CONDITIONS.
5. THE CONTRACTOR SHALL VERIFY ALL DIMENSIONS, CONDITIONS, ELEVATIONS, ETC. PRIOR TO INSTALLATION OF ANY COMPONENTS FOR THE STRONG-WALL SB SYSTEM. IF ANY DISCREPANCIES ARE FOUND, THEY SHALL BE BROUGHT TO THE ATTENTION OF THE DESIGNER FOR CLARIFICATION PRIOR TO CONSTRUCTION.
6. INSTALLATION OF PRODUCT SHALL BE DONE IN CONFORMANCE TO THESE DRAWINGS. THE PERFORMANCE OF MODIFIED PRODUCTS OR ALTERED INSTALLATION PROCEDURES ARE THE SOLE RESPONSIBILITY OF THE DESIGNER.
7. SIMPSON STRONG-TIE COMPANY INC. RESERVES THE RIGHT TO CHANGE SPECIFICATIONS, DESIGNS, AND MODELS WITHOUT NOTICE OR LIABILITY FOR SUCH CHANGES.
8. ALL HARDWARE CALLED OUT IS SIMPSON STRONG-TIE.
9. SEE ICC-ES ESR-2652 OR CITY OF LOS ANGELES RR25730 AS APPLICABLE FOR ADDITIONAL INFORMATION.

NOTES

RAKE WALL

MODIFIED TO MODIFY STRESS CONDITIONS.

END OF PANEL TO NEAREST SCREW (SEE TABLE)

A

B

2x6" SCREWS (SEPARATELY). 2 ROWS AS COUNTERSINKS REQUIRED.

4" MIN. CLEARANCE

(4) SIMPSON STRONG-TIE® LTP4 OR A35 FRAMING ANGLES MAY BE USED IN COMBINATION (2 PER SIDE).

NO HOLES IN HATCHED REGION

$L = W(\text{MIN.})$

W

W

INSTALLATION NOTES :

1. ACTUAL CUT LENGTH (L) MUST BE GREATER THAN OR EQUAL TO PANEL WIDTH (W).
2. THIS DETAIL APPLICABLE FOR SLOPES UP TO 12:12.
3. PANELS TALLER THAN 12' MUST BE DESIGNED FOR THE APPLICATION.

NOTES

NO.	DATE	REVISIONS
0	11-20-2020	FIRST RELEASE - 2018 IBC
1	03-16-2021	2021 IBC REVISIONS



SIMPSON Strong-Tie, Co. Inc.

- 5956 W. Las Positas Blvd.
Pleasanton, CA 94588
- Tel: (800) 999-5099
- Website: www.strongtie.com



SIMPSON
Strong-Tie®

STRONG-WALL® WSWH
FRAMING DETAILS
ENGINEERED DESIGNS



NAME	
DATE	03-16-2021
SCALE	N.T.S.
CHECKED	
SHEET	

WSWH

OF SHEET

JOB NO.

CERTIFICATE OF COMPLIANCE - RESIDENTIAL PERFORMANCE COMPLIANCE METHOD												CF1R-PRF-01-E	
Project Name: Lauesen Addition & Remodel						Calculation Date/Time: 2026-01-25T18:23:59-08:00						(Page 1 of 12)	
Calculation Description: Title 24 Analysis						Input File Name: Lauesen Addition & Remodel_V10 ID 10562.rbd2x5							
GENERAL INFORMATION													
01	Project Name		Lauesen Addition & Remodel										
02	Run Title		Title 24 Analysis										
03	Project Location		250 Pioneer Road										
04	City		Watsonville		05	Standards Version		2025		EnergyPro 10.0			
06	Zip code		95076		07	Software Version							
08	Climate Zone		3		09	Front Orientation (deg/ Cardinal)		140					
10	Building Type		Single family		11	Number of Dwelling Units		1					
12	Project Scope		Addition and/or Alteration		13	Number of Bedrooms		3					
14	Addition Cond. Floor Area (ft²)		20		15	Number of Stories		1					
16	Existing Cond. Floor Area (ft²)		1594		17	Fenestration Average U-factor		0.27					
18	Total Cond. Floor Area (ft²)		1674		19	Glazing Percentage (%)		15.41%					
20	ADU Bedroom Count		n/a		21	ADU Conditioned Floor Area		n/a					
22	Fuel Type		Natural gas		23	No Dwelling Units		No					
COMPLIANCE RESULTS													
Building Complies with Computer Performance													
This building incorporates features that require field testing and/or verification by a certified ECC rater under the supervision of a CEC-approved ECC provider.													
Building does not incorporate Special Features													
REQUIRED SPECIAL FEATURES													
The following are features that must be installed as condition for meeting the modeled energy performance for this computer analysis.													
* NO SPECIAL FEATURES REQUIRED													
ECC FEATURE SUMMARY													
The following is a summary of the features that must be field verified by a certified ECC Rater as a condition for meeting the modeled energy performance for this computer analysis. Additional detail is provided in the building tables below. Registered CF2Rs and CF3Rs are required to be completed in the ECC Registry													
* Kitchen range hood													
* Duct leakage testing													
Registration Number: 426-P010023734A-000-000-0000000-0000													
Registration Date/Time: 01/25/2026 18:31						ECC Provider: CHEERS							
NOTES: This document has been generated by California Home Energy Efficiency Rating Service (CHEERS) using information submitted by third parties not affiliated with or related to CHEERS. Therefore, CHEERS is not responsible for, and cannot guarantee, the accuracy or completeness of the information contained in this document.													
CA Building Energy Efficiency Standards - 2025 Single-Family Compliance						Report Generated: 2026-01-25 18:24:29							
Report Version: 2025.0.000						Schema Version: rev 20250101							

CERTIFICATE OF COMPLIANCE - RESIDENTIAL PERFORMANCE COMPLIANCE METHOD						CF1R-PRF-01-E				
Project Name: Lauesen Addition & Remodel				Calculation Date/Time: 2026-01-25T18:23:59-08:00						
Calculation Description: Title 24 Analysis				Input File Name: Lauesen Addition & Remodel_V10 ID 10562.rbd2x5						
ENERGY USE INTENSITY										
	Standard Design (kBtu/ft ² · yr)	Proposed Design (kBtu/ft ² · yr)	Margin (kBtu/ft ² · yr)	Margin Percentage						
Gross EU1	38.56	37.77	0.79	2.05						
Net EU2	38.56	37.77	0.79	2.05						
Notes										
1. Gross EU1 is Energy Use Total (not including PV) / Total Building Area.										
2. Net EU1 is Energy Use Total (including PV) / Total Building Area.										
BUILDING - FEATURES INFORMATION										
01	02	03	04	05	06	07				
Project Name	Conditioned Floor Area (ft ²)	Number of Dwelling Units	Number of Bedrooms	Number of Zones	Number of Ventilation Cooling Systems	Number of Water Heating Systems				
Lauesen Addition & Remodel	1674	1	3	2	0	1				
ZONE INFORMATION										
01	02	03	04	05	06	07				
Zone Name	Zone Type	HVAC System Name	Zone Floor Area (ft ²)	Avg. Ceiling Height	Water Heating System 1	Status				
Zone Existing	Conditioned	Res HVAC1	1584	8	DHW Sys 1	Existing Unchanged				
Zone Addition	Conditioned	Res HVAC1	90	8	DHW Sys 1	New				
OPAQUE SURFACES SUMMARY										
01	02	03	04	05	06	07	08	09	10	11
Name	Zone	Construction	Altitude	Orientation	Gross Area (ft ²)	Window and Door Area (ft ²)	Tilt (deg)	Wall Exceptions	Status	Verified Existing Condition
Front Wall	Zone Existing	Default Wall Prior to 197	140	Front	553	84	90	none	Existing	No
Left Wall	Zone Existing	Default Wall Prior to 197	230	Left	79	79	90	none	Existing	No
Registration Number: 426-P010023734A-000-000-0000000-0000										
Registration Date/Time: 01/25/2026 18:31						ECC Provider: CHEERS				
NOTES: This document has been generated by California Home Energy Efficiency Rating Service (CHEERS) using information submitted by third parties not affiliated with or related to CHEERS. Therefore, CHEERS is not responsible for, and cannot guarantee, the accuracy or completeness of the information contained in this document.										
CA Building Energy Efficiency Standards - 2025 Single-Family Compliance						Report Generated: 2026-01-25 18:24:29				
Report Version: 2025.0.000						Schema Version: rev 20250101				

CERTIFICATE OF COMPLIANCE - RESIDENTIAL PERFORMANCE COMPLIANCE METHOD												CF1R-PRF-01-E
Project Name: Lauesen Addition & Remodel						Calculation Date/Time: 2026-01-25T18:23:59-08:00						(Page 7 of 12)
Calculation Description: Title 24 Analysis						Input File Name: Lauesen Addition & Remodel_V10 ID 10562.rbd2x5						
FENESTRATION / GLAZING												
01	02	03	04	05	06	07	08	09	10	11	12	
Name	Type	Surface	Orientation	Altitude	Multi.	Area (ft²)	U-factor	SHGC	Rating Source	Status	Verified Existing Condition	
Total North Facing Fenestration						84						
Total East Facing Fenestration						36						
Total South Facing Fenestration						59						
Total West Facing Fenestration						79						
SLAB FLOORS												
01	02	03	04	05	06	07	08	09				
Name	Zone	Area (ft²)	Perimeter (ft)	Edge Insul. R-value	Edge Insul. Depth	Heated	Status	Verified Existing Condition				
Slab-on-Grade	Zone Existing	359	78	none	0	No	Existing	No				
Slab-on-Grade 2	Zone Addition	45	28	none	0	No	New	n/a				
OPAQUE SURFACE CONSTRUCTIONS												
01	02	03	04	05	06	07	08	09				
Construction Name	Surface Type	Construction Type	Framing	Total Cavity R-value	Interior / Exterior Continuous R-value	U-factor	Assembly Layers	Non-Std Spray Foam				
Default Wall Prior to 197	Exterior Walls	Wood Framed Wall	2x4 @ 16 in. O. C.	R-0	None / None	0.361	Inside Finish: Gypsum Board Cavity / Frame: no Insul. / 2x4 Exterior Finish: 3 Coat Stucco		☐			
Registration Number: 426-P010023734A-000-000-0000000-0000												
Registration Date/Time: 01/25/2026 18:31						ECC Provider: CHEERS						
CA Building Energy Efficiency Standards - 2025 Single-Family Compliance						Report Generated: 2026-01-25 18:24:29						
Report Version: 2025.0.000						Schema Version: rev 20250101						

CERTIFICATE OF COMPLIANCE - RESIDENTIAL PERFORMANCE COMPLIANCE METHOD												CF1R-PRF-01-E		
Project Name: Lauesen Addition & Remodel						Calculation Date/Time: 2026-01-25T18:23:59-08:00						Page 10 of 12		
Calculation Description: Title 24 Analysis						Input File Name: Lauesen Addition & Remodel_V10 ID 10562.rdb2x35								
WATER HEATING SYSTEMS														
01	02	03	04	05	06	07	08	09	10	11	12			
Name	System Type	Distribution Type	Water Heater Name	Number of Units	Solar Heating System	Compact Distribution	ECC Verification	Water Heater Name (H)	Status	Verified Heating Condition	Existing Water Heating System			
DHW Sps 1	Domestic Hot Water (DHW)	Standard	DHW Heater 1	1	n/a	None	n/a	DHW Heater 1.11	Altered	No				
WATER HEATERS														
01	02	03	04	05	06	07	08	09	10	11	12	13	14	15
Name	Heating Element Type	Tank Type	# of Units	Tank Vol. (gal)	Heating Efficiency Type	Efficiency	Rated Input Type	Input Rating or Pilot	Tank Insulation R-value (in/ft²)	Standby Loss or Recovery Eff.	1st Hx. Flow or Flow Rate	Tank Location	Status	Verified Heating Condition
DHW Heater 1	Gas	Consumer Instantaneous	1	0	UEF	0.96	800W/h	200000	0	n/a	n/a		Altered	No
Generic														
WATER HEATERS - HEAT PUMP														
01	02	03	04	05	06	07	08	09	10	11	12			
Name	# of Units	Tank Vol. (gal)	NEEA Heat Pump Brand	NEEA Heat Pump Model	Tank Location	Duct Inlet Air Source	Duct Outlet Air Source	UEF	JADA Compliance					
DHW Heater 1	1							0.96		☐				
HVAC - HEATING UNIT TYPES														
01	02	03	04	05	06									
Name	System Type	Number of Units	Heating Efficiency	Status	Verified Efficiency Condition									
Heating Component 1	Central Gas Furnace	1	AFLUE - 80	Existing	No									



2025 Single-Family Residential Mandatory Requirements Summary

NOTE: Single-family residential buildings subject to the Energy Code must comply with all applicable mandatory measures, regardless of the compliance approach used. Review the respective sections for more information.

Space Conditioning	Water Heating, and Plumbing System:
§ 110.0-110.3:	Certification: Heating, ventilation, and air conditioning (HVAC) equipment, water heaters, and all other regulated appliances must be certified by the manufacturer to California Energy Commission.
§ 110.2(a):	HVAC Efficiency. Equipment must meet the applicable efficiency requirements in Tables 110.2.A through 110.2.C.
§ 110.2(b):	Controls for Heat Pumps with Supplementary Heaters. Heat pumps with supplementary heaters must have control requirements as specified in § 150.0(h)7 and § 150.0(h)7.2.
§ 110.2(c):	Thermostats. All heating or cooling systems not controlled by a central energy management control system (EMCS) must have a setback thermostat. *
§ 110.3(c)3:	Insulation. Unfired service water heater storage tanks and solar water-heating backup tanks must have adequate insulation, or tank surface heat loss rating.
§ 110.3(c)6:	Isolation Valves. Instantaneous water heaters with an input rating greater than 6.8 kBtu per hour (2 kW) must have isolation valves with hose bibbs or other fittings on both cold and hot water lines to allow for flushing the water heater when the valves are closed.
§ 110.3(c)7:	Backup Heat and Ventilation. Air-source heat pump water heaters must backup heat (internal or external) if inlet air is unconditioned, unless compressor cut-off temperature is below Heating Winter Medium of Extremes from Reference Appendix JA2. Heat pump water heater installation space and/or communicating space(s) must meet minimum volume, ducting, and/or grille net free area by kWh of compressor capacity.
§ 110.5:	Pilot Lights. Continuously burning pilot lights are prohibited for natural gas, fan-type central furnaces; household cooking appliances (except appliances without electrical supply voltage connection with pilot lights that consume less than 150 Btu/h); pool and spa heaters. *
§ 150.0(h)1:	Building Cooling and Heating Loads. Heating and/or cooling loads are calculated in accordance with the ASHRAE Handbook, Equipment Volume, Applications Volume, and Fundamentals Volume; the SMACNA Residential Comfort System Installation Standards Manual; or the ACCA Manual using design conditions specified in § 150.0(h)2. *
§ 150.0(h)3A:	Clearances. Air conditioner and heat pump outdoor condensing units must have a clearance of at least five feet from any dryer outlet or vent.
§ 150.0(h)3B:	Liquid Line Drier. Air conditioners and heat pump systems must be equipped with liquid line filter driers if required, as specified by the manufacturer's instructions.
§ 150.0(h)5:	System Selection. Equipment sizing and selection must meet the cooling and heating loads of § 150.0(h)1 & 2, and systems must be sized per ACCA Manual S-2022 with no minimum cooling capacity. Furnace heating capacity must meet ACCA Manual S. Heat pump heating capacity must meet minimum CFM requirements without including supplementary heat with a hot coil or is specified on the CFIR.
§ 150.0(h)6:	Defrost. Installer-adjustable defrost delay times must be set to greater than or equal to 90 minutes. CFZ/R certification required. *
§ 150.0(h)7:	Supplementary Heating Control Configuration: Heat pumps with supplementary heating must have controls to lock supplementary heating above outside air temperature no greater than 35°F, allowed during defrost or emergency operation. CFZ/R certification required. *
§ 150.0(h)8:	Sizing of Electric Resistance Supplementary Heat: When heat pumps have electric resistance heat, the capacity of electric resistance heat must not exceed the heat pump nominal cooling capacity (at 95°F ambient conditions) multiplied by 2.7 kW per ton, rounded up to the closest kW.
§ 150.0(h)9:	Capacity Variation with Third-party Thermostats: For variable or multi-speed systems, the space conditioning system and thermostat must be capable of responding to heating and cooling loads by modulating system compressor speed and must meet thermostat requirements of § 150.0(h)2. CFZ/R certification required.
§ 150.0(i):	Thermostat. All heating or cooling systems including heat pumps which are not controlled by energy management control system (EMCS) must have setback thermostat. Additional requirements for thermostats that control heat pumps with supplementary heating include thermostat must display outdoor air temperature, must lock out supplementary heat when outdoor air temperature is above 35°F, and must notify when supplemental heat is in use. *
§ 150.0(j)1:	Water Piping, Solar Water-heating System Piping, and Space Conditioning System Line Insulation. All domestic hot water piping must be insulated as specified in § 609.12 of the California Plumbing Code.
§ 150.0(j)2:	Insulation Protection. Piping insulation must be protected from damage, including from sunlight, moisture, equipment maintenance, and corrosion, as required by § 150.0(j)3. Insulation exposed to weather must be water resistant and protected from UV light adhesive tapes. Insulation covering chilled water piping and refrigerant suction piping located outside the conditioned space must include, or be protected by, a Class I or II vapor retarder. Pipe insulation buried below grade must be installed in a waterproof and non-chrusable casing or sleeve.
§ 150.0(n)1:	Gas or Propane Water Heating Systems. Systems using gas or propane water heaters to serve individual dwelling units must designate a space at least 2.5 x 2.5 x 7' suitable for the future installation of a water heater location, and meet electrical and plumbing requirements, based on the distance between this designated space and the water heater location, and a condensate drain no more than 2' higher than the base of the water heater.
§ 150.0(n)2:	Solar Water Heating Systems. Solar water heating systems and collectors must be certified and rated by the Solar Rating and Certification Corporation (SRCC), the International Association of Plumbing and Mechanical Officials, Research and Testing (IAPMO R&T), or by a listing agency that is approved by the Executive Director.

Ducts and Fans

§ 110.8(d)3:	Ducts. Insulation installed on an existing space-conditioning duct must comply with § 604.0 of the California Mechanical Code (CMC). If a contractor installs the insulation, the contractor must certify to the customer, in writing, that the insulation meets this requirement.
§ 150.0(m)1:	CMC Compliance. All air-distribution system ducts and plenums must meet CMC §§ 601.0-605.0 and ANSI/SMACNA-006-2006 HVAC Duct Construction Standards Metal and Flexible 3rd Edition. Portions of supply- and return-air ducts and plenums must be insulated to R-6.0 or higher. Ducts located entirely in conditioned space as confirmed via field verification and diagnostic testing (RA3.1.4.3.8) do not require insulation; in dwelling units with attics, the ducts must be below the ceiling separating occupiable space from the attic. Connections of metal ducts and inner core of flexible ducts must be mechanically sealed. Openings must be sealed with mastic, tape, or other duct-closure system that meets applicable UL requirements, or aerosol sealant that meets UL 723. The combination of mastic and either mesh or tape must be used to seal openings greater than 1/2", if mastic or tape is used. Building cavities, air handler support



2025 Single-Family Residential Mandatory Requirements Summary

Building Envelope:	
§ 110.6(a)1:	Air Leakage. Manufactured fenestration, exterior doors, and exterior pet doors must limit air leakage to 0.3 CFM per square foot or less when tested per NFRC-400, ASTM E283, or AAMA/WDMA/CSA 101/1.5.2/A440-2011. *
§ 110.6(a)2-4:	U-factor, Solar heat gain coefficient, Visible transmittance. The fenestration product and exterior door's U-factor and solar heat gain coefficient (SHGC) shall be rated in accordance with NFRC 100 and NFRC 200, or use the applicable defaults in Table 110.6-A and TABLE 110.6-B. The visible transmittance (VT) shall be rated in accordance with NFRC 200 or ASTM E972, for tubular daylighting devices VT shall be rated using NFRC 203.
§ 110.6(a)5:	Labeling. Fenestration products and exterior doors must have a label meeting the requirements of § 10-111(g).
§ 110.6(b):	Field-Fabricated Exterior Doors and Fenestration products must use U-factors from Table 110.6-A and solar heat gain coefficient (SHGC) values from Table 110.6-B. Must be caulked and/or weather-stripped. *
§ 110.7:	Air Leakage. All joints, penetrations, and other openings in the building envelope that are potential sources of air leakage must be caulked, gasketed, or weather-stripped.
§ 110.8(a):	Insulation Certification by Manufacturers. Insulation must be certified by the Department of Consumer Affairs, Bureau of Household Goods and Services (BHGS).
§ 110.8(g):	Insulation Requirements for Heated Slab Floors. Heated slab floors must be insulated per the requirements of § 110.8(g).
§ 110.8(h):	Roofing Products Solar Reflectance and Thermal Emittance. The thermal emittance and aged solar reflectance values of the roofing material must meet the requirements of § 110.8(h) and be labeled per § 110.113 when the installation of a cool roof or is specified on the CFIR.
§ 110.8(i):	Radiant Barrier. When required, radiant barriers must have an emittance of 0.05 or less and be certified to the Department of Consumer Affairs.
§ 150.0(a):	Roof Deck, Ceiling, and Rafter Roof Insulation. Roof decks in newly constructed attics above conditioned space in climate zones 4 and 8-16 area-weighted average U-factor not exceeding U-0.184. Ceiling and rafter roofs minimum R-22 insulation in wood-frame ceiling; or area-weighted average U-factor must not exceed 0.043. Rafter roof alterations minimum R-19 or area-weighted average U-factor of 0.054 or less. Attic access doors must have permanently attached insulation using adhesive or mechanical fasteners. The attic access must be gasketed to prevent air leakage. Insulation must be installed in direct contact with a roof or ceiling that is sealed to limit infiltration and exfiltration as specified in § 110.7, including but not limited to placing insulation either above or below the roof deck or on top of a drywall ceiling. *
§ 150.0(b):	Loose-fill Insulation. Loose fill insulation must meet the manufacturer's required density for the labeled R-value.
§ 150.0(c):	Wall Insulation. Minimum R-15 insulation in 2x4 inch wood framing wall or have a U-factor of 0.095 or less, or R-21 in 2x6 inch wood framing or have a U-factor of 0.069 or less. Opaque non-framed assemblies must have an overall assembly U-factor not exceeding 0.102. Masonry walls must meet Tables 150.1-A. *
§ 150.0(d):	Raised-floor Insulation. Minimum R-19 insulation in wood framed raised-floor or 0.037 maximum U-factor. *
§ 150.0(f):	Slab Edge Insulation. Slab edge insulation must meet the following: water absorption rate no greater than 0.3 percent for insulation material alone without facings; water vapor permeance no greater than 2.0 perm per inch; protected from physical damage and UV light deterioration; and, when installed as part of a heated slab floor, meet the requirements of § 110.8(g).
§ 150.0(g)1:	Vapor Retarder. In climate zones 1 through 16, the earth floor of unvented crawl space must be covered with a Class I or Class II vapor retarder. This requirement also applies to controlled ventilation crawl space for buildings complying with the exception to § 150.0(d).
§ 150.0(g)2:	Vapor Retarder. In climate zones 14 and 16, a Class I or Class II vapor retarder must be installed on the conditioned space side of all insulation in all exterior walls, vented attics, and unvented attics with air-permeable insulation.
§ 150.0(q):	Fenestration Products. Fenestration, including skylights, separating conditioned space from unconditioned space or outdoors must have a maximum area-weighted average U-factor of 0.40.

Solar Readiness:

§ 110.10(a)1:	Single-Family Residences. Single-family residences located in subdivisions with 10 or more single-family residences and where the application for a tentative subdivision map for the residences has been deemed complete and approved by the enforcement agency, which do not have a photovoltaic system installed, must comply with the requirements of § 110.10(b)-(e).
§ 110.10(b)1A:	Minimum Solar Zone Area. The solar zone must comply with access, pathway, smoke ventilation, and spacing requirements per Title 24, Part 9, or other parts of Title 24, or any requirements adopted by a local jurisdiction. The solar zone must be located on the roof or overhang of the building and have a total area no less than 250 square feet. The solar zone total area must be comprised of areas with no dimension less than 5 feet and no less than 80 square feet each for buildings with roof areas up to 10,000 square feet; or no less than 160 square feet each for buildings with roof areas greater than 10,000 square feet. *
§ 110.10(b)2:	Azimuth. All sections of the solar zone located on steep-sloped roofs must have an azimuth between 90-300° of true north.
§ 110.10(b)3A:	Shading. No obstructions in solar zone, including but not limited to: vents, chimneys, architectural features, and roof mounted equipment. *
§ 110.10(b)3B:	Shading. Any obstruction located on the roof or any other part of the building that projects above a solar zone must be located at least twice the horizontal distance of the height difference between the highest point of the obstruction and the horizontal projection of the nearest point of the solar zone, measured in the vertical plane. *
§ 110.10(b)4:	Structural Design Loads on Construction Documents. For areas of the roof designated as a solar zone, the structural design loads for roof dead load and roof live load must be clearly indicated on the construction documents.
§ 110.10(c):	Interconnection Pathways. The construction documents must indicate a location reserved for inverters and metering equipment and a pathway reserved for routing of conduit from the solar zone to the point of interconnection with the electrical service; and for single-family residences and central water-heating systems, a pathway reserved for routing plumbing from the solar zone to the water-heating system.



2025 Single-Family Residential Mandatory Requirements Summary

§ 150.0(m)2:	platforms, and plenums designed or constructed with materials other than sealed sheet metal, duct board or flexible duct must not be used to convey conditioned air. Building cavities and support platforms may contain ducts; ducts installed in these spaces must not be compressed.
§ 150.0(m)3:	Field-Fabricated Duct Systems must comply with applicable requirements of UL 181 for duct construction, connections, and closures; joints and seams of duct systems and their components must not be sealed with cloth back rubber adhesive duct tapes unless such tape is used in combination with mastic and draw bands.
§ 150.0(m)7:	Field-Fabricated Duct Systems must comply with applicable requirements for: pressure-sensitive tapes, mastics, sealants, and other requirements specified for duct construction.
§ 150.0(m)8:	Backdraft Damper. Fan systems that exchange air between conditioned space and outdoors must have backdraft or automatic dampers.
§ 150.0(m)9:	Gravity Ventilation Dampers. Gravity ventilating systems serving conditioned space must have either automatic or readily accessible, manually operated dampers in all openings to the outside, except combustion inlet and outlet air openings and elevator shaft vents.
§ 150.0(m)10:	Protection of Insulation. Insulation must be protected from damage due to sunlight, moisture, equipment maintenance, and wind. Insulation exposed to weather must be suitable for outdoor service (e.g., protected by aluminum, sheet metal, painted canvas, or plastic cover). Cellular foam insulation must be protected as above or painted with a water retardant and solar radiation-resistant coating.
§ 150.0(m)10:	Porous Inner Core Flex Duct. Flex ducts with porous inner cores must have a non-porous layer or air barrier between the inner core and outer vapor barrier.
§ 150.0(m)11:	Duct System Sealing and Leakage Test. When space conditioning systems use forced air duct systems to supply conditioned air to an occupiable space, the ducts must be sealed and duct leakage tested, as confirmed through field verification and diagnostic testing, in accordance with Reference Residential Appendix RA3.1.
§ 150.0(m)12:	Air Filtration. Space conditioning systems with ducts exceeding 10 feet and the supply side of ventilation systems must have MERV 13 or equivalent filters. Filters for space conditioning systems must have a two inch depth, or can be one inch if sized per Equation 150.0-A. Clear-air pressure drop and labeling must meet the requirements in § 150.0(m)12. Filters must be accessible for regular service. Filter racks or grilles must use gaskets, sealing, or other means to close gaps around the inserted filters and prevents air from bypassing the filter.
§ 150.0(m)13:	Space Conditioning System Airflow Rate and Fan Efficiency. Space conditioning systems that use ducts to supply cooling must have a hole for the placement of a static pressure probe, or a permanently installed static pressure probe in the supply plenum. Airflow must be ≥ 350 CFM per ton of nominal cooling capacity, and an air-handling unit fan efficiency ≤ 0.45 watts per CFM for gas furnace air handlers and ≤ 0.58 watts per CFM for all others. Small duct high velocity systems must provide an airflow ≥ 290 CFM per ton of nominal cooling capacity, and an air-handling unit fan efficiency ≤ 0.62 watts per CFM. Field verification testing is required in accordance with Reference Residential Appendix RA3.3. *

Ventilation and Indoor Air Quality:

§ 150.0(i)1:	Requirements for Ventilation and Indoor Air Quality. All dwelling units shall meet the requirements of ASHRAE Standard 62.2, Ventilation and Acceptable Indoor Air Quality in Residential Buildings subject to the amendments specified in § 150.0(i)1. *
§ 150.0(i)1B:	Central Fan Integrated (CFI) Ventilation Systems. Continuous operation of CFI air handlers used in CFI systems is not a permissible method to provide whole-dwelling unit ventilation airflow required per § 150.0(i)1C. A motorized damper(s) shall be installed on the ventilation duct(s) that prevents all airflow through the space conditioning duct system when the damper(s) is closed and controlled per § 150.0(i)1Biv. CFI ventilation systems must have controls that track outdoor air ventilation run time, and either open or close the motorized damper(s) for compliance with § 150.0(i)1C.
§ 150.0(i)1C:	Whole-Dwelling Unit Mechanical Ventilation for Single-Family Dwellings. Single-family dwellings shall have mechanical ventilation specified in § 150.0(i)1C and § 150.0(i)1Civ. Single family detached dwelling units and attached dwelling units not sharing ceilings or floors with other dwelling units, occupiable spaces, public garages, or commercial spaces may reduce their required mechanical ventilation rates in accordance with § 150.0(i)1Cii-iii. Vertically attached dwelling units shall not reduce their minimum ventilation rates in accordance with § 150.0(i)1Cii-iii.
§ 150.0(i)1G:	Local Mechanical Exhaust. Kitchens and bathrooms shall have local mechanical exhaust; nonenclosed kitchens shall have demand-controlled exhaust system meeting requirements of § 150.0(i)1Giv. Enclosed kitchens and bathrooms shall either use demand-controlled as specified in § 150.0(i)1Giv or continuous exhaust as specified in § 150.0(i)1Giv. Airflow shall be measured by the installer per § 150.0(i)1Gv, and rated for sound per § 150.0(i)1Gvi. *
§ 150.0(i)1H-1:	Airflow Measurement, Sound Ratings, Label of Whole-Dwelling Unit Ventilation Systems. The airflow required per § 150.0(i)1C shall be measured by using a flow hood, flow grid, or other airflow measuring device at the fan's inlet or outlet terminals/grilles per Reference Residential Appendix RA3.7. Whole-Dwelling unit ventilation systems shall be rated for sound per ASHRAE 62.2 §7.3 at no less than the minimum airflow rate required by § 150.0(i)1C. Manual on-off switches must be labeled per § 150.0(i)1j.
§ 150.0(i)2:	Field Verification and Diagnostic Testing. Whole-Dwelling Unit ventilation airflow, vented range hood airflow and sound rating, and HRV and ERV fan efficiency shall be verified in accordance with Reference Residential Appendix RA3.7. Vented range hoods shall be verified per Reference Residential Appendix RA3.7.4.3 to confirm if it is rated by HVI or AHAM to comply with the airflow rates and sound requirements per § 150.0(i)1G.

Electric and Battery Energy Storage Ready:

§ 150.0(i):	Battery Energy Storage System (BESS) Ready. All single-family residences that include one or two dwelling units, which a load serving entity provides with electrical service for the dwelling unit that is greater than 125 amps, shall meet at least one of the following: either BESS-ready interconnection equipment with backed up capacity of 60 amps or more and four or more BESS supplied branch circuits in § 150.0(i)2, or a dedicated raceway from the main service to a subpanel that supplies the branch circuits in § 150.0(i)2; at least four branch circuits must be identified and have their source collocated at a single panelboard suitable to be supplied by the BESS.
-------------	--



2025 Single-Family Residential Mandatory Requirements Summary

§ 110.10(d):	Documentation. A copy of the construction documents or a comparable document indicating the information from § 110.10(b)-(c) must be provided to the occupant.
§ 110.0(e)1:	Main Electrical Service Panel. The main electrical service panel must have a minimum busbar rating of 200 amps.
§ 110.0(e)2:	Main Electrical Service Panel. The main electrical service panel must have a reserved space to allow for the installation of a double pole circuit breaker for a future solar electric installation. The reserved space must be permanently marked as "For Future Solar Electric."

Fireplaces, Decorative Gas Appliances, and Gas Log:

§ 110.5(f):	Pilot Light. Continuously burning pilot lights are not allowed for indoor and outdoor fireplaces.
§ 150.0(e)1:	Closable Doors. Masonry or factory-built fireplaces must have a closable metal or glass door covering the entire opening of the firebox.
§ 150.0(e)2:	Combustion Intake. Masonry or factory-built fireplaces must have a combustion outside air intake, which is at least six square inches in area and is equipped with a readily accessible, operable, and light-fitting damper or combustion-air control device. *
§ 150.0(e)3:	Flue Damper. Masonry or factory-built fireplaces must have a flue damper with a readily accessible control. *

Pool and Spa Systems and Equipment:

§ 110.4(a):	Certification by Manufacturers. Pool/spa heating equipment must be certified as compliant with Appliance Efficiency Regulations; have an externally mounted, readily accessible on-off switch that allows shutting off the heater without adjusting the thermostat; permanent, easily readable weatherproof plate or card with energy efficiency rating and operating instructions.
§ 110.4(b)1:	Heating Equipment. Pool/spa heating equipment must meet applicable standards, by fuel type.
§ 110.4(b)2:	Piping. At least 18 inches of horizontal or vertical pipe installed between the filter and the heater; or dedicated suction and return lines; or built-in or built-up connections installed to allow for the future addition of solar heating equipment.
§ 110.4(b)3:	Covers. Outdoor pools or spas with electric or gas heater must have a cover.
§ 110.4(b)4:	Directional Inlets and Time Switches for Pools. Pools must have directional inlets that adequately mix the pool water, and a permanently installed time switch that will allow all pumps to be set or programmed to run only during off-peak electric demand periods.
§ 110.4(c):	Heat Source Sizing. Pool/spa heating systems must be solar heating system with collector area of at least 60% of pool/spa surface area; heat pump sized per JA16.3; combination of solar and heat pump; or use 60% or more on-site renewable/recoverable energy. *
§ 110.4(d):	Heat Pump Pool Heaters with Supplementary Heating. Controls for such systems must limit supplementary heating when the heating load can be met by the heat pump alone.
§ 110.5:	Pilot Light. Natural gas pool and spa heaters must not have a continuously burning pilot light.
§ 150.0(i):	Pool Systems and Equipment Installation. Single-family pools or spas or equipment must meet the specified requirements for pump sizing, flow rate, piping, filters, and valves.

*Exceptions may apply.



2025 Single-Family Residential Mandatory Requirements Summary



§ 150.0(k):	with one circuit supplying the refrigerator, one lighting circuit near the primary exit, and one circuit supplying a sleeping room receptacle outlet; main panelboard must have a minimum busbar rating of 225 amps; sufficient space must be reserved to allow future installation of a system isolation equipment/transfer switch within 3 feet of the main panelboard, with raceways installed between the panelboard and the switch location to allow the connection of backup power source. *
§ 150.0(k)1:	Heat Pump Space Heater Ready. Systems using gas or propane furnaces to serve individual dwelling units must include: A dedicated unobstructed 240V branch circuit wiring installed within 3' of the furnace with circuit conductors rated at least 30 amps with the blank cover identified as "240V ready"; and a reserved main electrical service panel space to allow for the installation of a double pole circuit breaker permanently marked as "For Future 240V use."
§ 150.0(k)2:	Electric Cooktop Ready. Systems using gas or propane cooktop to serve individual dwelling units must include: A dedicated unobstructed 240V branch circuit wiring installed within 3' of the cooktop with circuit conductors rated at least 50 amps with the blank cover identified as "240V ready"; and a reserved main electrical service panel space to allow for the installation of a double pole circuit breaker permanently marked as "For Future 240V use."
§ 150.0(k)3:	Electric Clothes Dryer Ready. Clothes dryer locations with gas or propane plumbing to serve individual dwelling units must include: A dedicated unobstructed 240V branch circuit wiring installed within 3' of the dryer location with circuit conductors rated at least 30 amps with the blank cover identified as "240V ready"; and a reserved main electrical service panel space to allow for the installation of a double pole circuit breaker permanently marked as "For Future 240V use."

Lighting:

§ 110.9:	Lighting Controls and Components. All lighting control devices and systems, light sources, and luminaires must meet the applicable requirements of § 110.9.
§ 150.0(k)1A:	Luminaire Efficacy. All installed luminaires and light sources must meet the requirements of Reference Joint Appendix JA8, except lighting integral to exhaust fans, kitchen range hoods, bath vanity mirrors, and garage door openers; navigation lighting less than 5 watts; lighting internal to drawers, cabinets, and linen closets with an efficacy of at least 45 lumens per watt; and ceiling fan kits subject to DOE's Appliance and Equipment Standards.
§ 150.0(k)1C:	Recessed Downlight Luminaires in Ceilings. Luminaires recessed into ceilings must not contain screw-based sockets, be airtight with air leakage rate < 2.0 cfm at 75 Pascals, and leak paths be sealed with a gasket or caulk. California Electrical Code Article 410.116 must also be met. *
§ 150.0(k)1D:	Light Sources in Enclosed or Recessed Luminaires. Lamps and other separable light sources installed in enclosed or recessed luminaires must meet the JAB elevated temperature requirements, including marking requirements.
§ 150.0(k)1E:	Blank Electrical Boxes. The number of electrical boxes that are more than five feet above the finished floor and do not contain a luminaire or other device shall be no more than the number of bedrooms. These boxes must be served by a dimmer, vacancy sensor control, low voltage wiring, or fan speed control.
§ 150.0(k)2A:	Indoor Lighting Controls. Lighting must have readily accessible wall-mounted controls that allow the lighting to be manually turned on and off.
§ 150.0(k)2D:	Controls Permitted. An energy management control system (EMCS) may be used to comply with dimming, occupancy, and control requirements if it provides the functionality of the specified control per § 110.9 and the physical controls specified in § 150.0(k)2A. Controls must not bypass a dimmer, occupant sensor, or vacancy sensor function installed to comply with § 150.0(k)2.
§ 150.0(k)2E:	Automatic Shutoff Controls. In bathrooms, garages, laundry rooms, utility rooms and walk-in closets, at least one installed luminaire must be controlled by an occupancy or vacancy sensor providing automatic off-functionality. Lighting inside drawers and cabinets with opaque fronts or doors must have controls that turn the light off when the drawer or door is closed.
§ 150.0(k)2F:	Dimmers. Lighting in habitable spaces (e.g., living rooms, dining rooms, kitchens, bedrooms) must have readily accessible wall-mounted dimming controls that allow the lighting to be manually adjusted up and down, except lighting integral to kitchen range hoods and bathroom exhaust fans, navigation lighting less than 5 watts, lighting internal to drawers, cabinetry with opaque fronts or doors or controlled by automatic time switch, or in a circuit with controlled lighting power less than 20 watts or controlled by an occupancy or vacancy sensor. Forward phase out dimmers controlling LED light sources in these spaces must comply with NEMA SSL 7A. Lighting integrated with ceiling fan may be controlled via a remote control.
§ 150.0(k)2G:	Independent Controls. Lighting integral to exhaust fans shall be controlled independently from the fans. Lighting under cabinets or shelves, lighting in display cabinets, and switched outlets must be controlled separately from ceiling-installed lighting.
§ 150.0(k)3:	Residential Outdoor Lighting. Outdoor lighting permanently mounted to a single-family residential building or other buildings on the same lot must meet luminaire efficacy requirements of § 150.0(k)1A, have a manual on/off switch and either a photocell and motion sensor, a photocell and automatic time switch, or an astronomical time clock. Controls that override to ON are not allowed, unless that override automatically returns the automatic control to its normal operation within 6 hours. An EMCS or other controls that provides the specified control functionality may be used but must meet all applicable requirements.
§ 150.0(k)4:	Internally Illuminated Address Signs must either comply with § 140.8 or consume no more than 5 watts of power.
§ 150.0(k)5:	Residential Garages for Eight or More Vehicles. Lighting for residential parking garages for eight or more vehicles must comply with the applicable requirements for nonresidential garages in §§ 110.9, 130.0, 130.1, 130.4, 140.6, and 141.0.

HVAC SYSTEM HEATING AND COOLING LOADS SUMMARY

Project Name Lauesen Addition & Remodel		Date 1/25/2026					
System Name Res HVAC		Floor Area 1,674					
ENGINEERING CHECKS		SYSTEM LOAD					
Number of Systems		1					
Heating System		COIL COOLING PEAK			COIL HTG. PEAK		
		CFM	Sensible	Latent	CFM	Sensible	
Output per System		53,000	1,601	31,777	790	1,571	59,170
Total Output (Btu/h)		53,000					
Output (Btu/h/sqft)		31.7					
Cooling System							
Output per System		0					
Total Output (Btu/h)		0					
Total Output (Tons)		0.0					
Total Output (Btu/h/sqft)		0.0					
Total Output (sqft/Ton)		0.0					

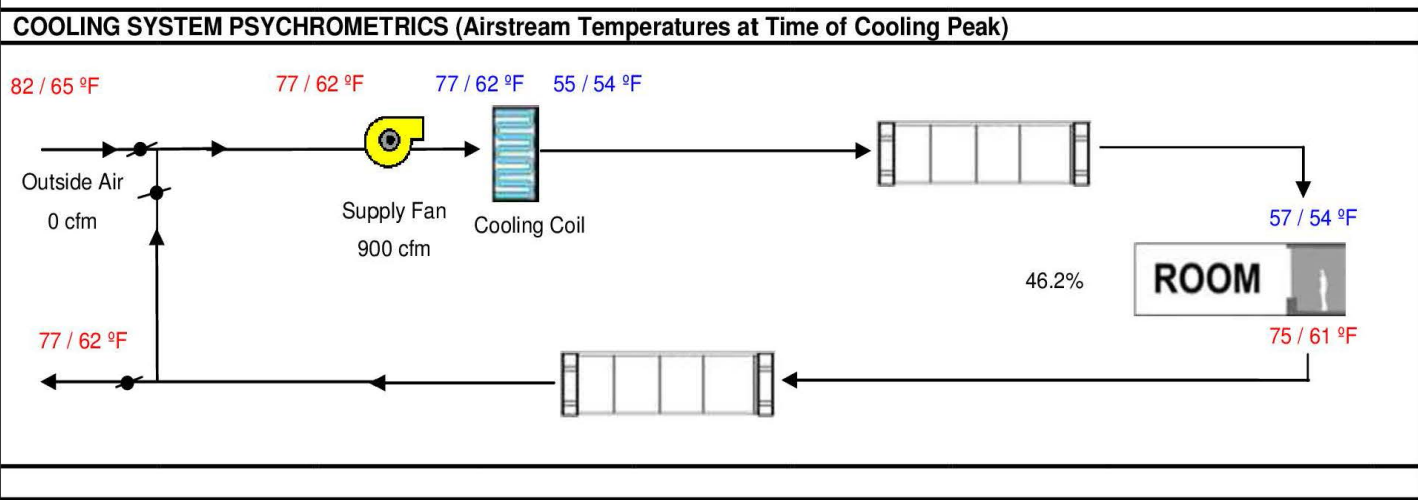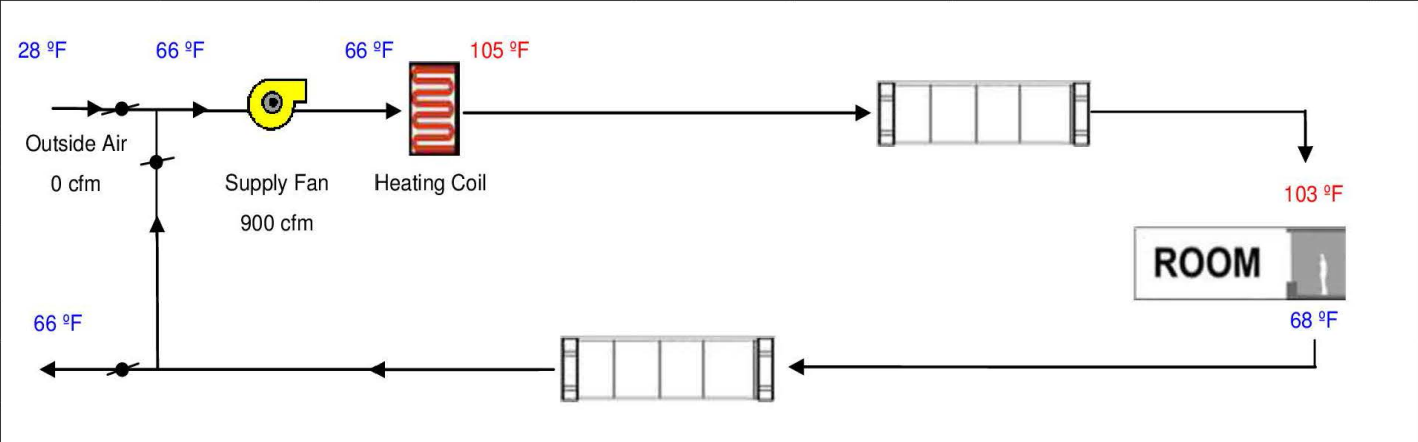

ENERGY NOTES:

Attention designers, owners, builders. It is your responsibility to review the T24 documents for the required building features, and HERS measures.

If you have any questions, call before you build or buy.

Electric Ready & Renewables- New Construction : §150.0—Each electric ready item requires breaker space and labeling in panel. Single Family: Electric Ready 150.0(n) Water Heaters. Gas or propane water heaters must be installed in or adjacent to a space large enough to accommodate a Heat Pump Water Heater (2.5' x 2.5' x 7'). Within 3 ft of water heater 10/3 electrical feed. More than 3 ft 240 volt / 30 amp electrical feed. 150.0(v) Furnaces. Provide a 240 volt / 30 amp electrical feed to the furnace for future heat pump. 150.0(v) Cooktops. Include 240 volt / 50 amp feed for future cooktop. 150.0(v) Dryers. Include 240 volt / 30 amp feed for dryer if the unit has a gas line for a dryer.

Solar Access Roof Area

County of Santa Cruz Community Development & Infrastructure Special Inspections Form PLG-240 3 of 8 Rev 09/26/25

701 Ocean Street 4th Floor, Santa Cruz, CA 95060 | www.cdi.santacruzcountyca.gov

County of Santa Cruz Community Development & Infrastructure Special Inspections Form PLG-240 4 of 8 Rev 09/26/25

701 Ocean Street 4th Floor, Santa Cruz, CA 95060 | www.cdi.santacruzcountyca.gov

County of Santa Cruz Community Development & Infrastructure Special Inspections Form PLG-240 5 of 8 Rev 09/26/25

701 Ocean Street 4th Floor, Santa Cruz, CA 95060 | www.cdi.santacruzcountyca.gov

County of Santa Cruz Community Development & Infrastructure Special Inspections Form PLG-240 6 of 8 Rev 09/26/25

701 Ocean Street 4th Floor, Santa Cruz, CA 95060 | www.cdi.santacruzcountyca.gov

REVISIONS	BY

ROBIN ALAGA
250 Evening Hill Lane Corralitos, CA 95076
Phone: (831) 724-4994 Cell: (831) 419-4919
e-mail: alagabn@gmail.com

County of Santa Cruz Community Development & Infrastructure Special Inspections Form PLG-240 3 of 8 Rev 09/26/25

701 Ocean Street 4th Floor, Santa Cruz, CA 95060 | www.cdi.santacruzcountyca.gov

County of Santa Cruz Community Development & Infrastructure Special Inspections Form PLG-240 6 of 8 Rev 09/26/25

701 Ocean Street 4th Floor, Santa Cruz, CA 95060 | www.cdi.santacruzcountyca.gov

County of Santa Cruz Community Development & Infrastructure Special Inspections Form PLG-240 7 of 8 Rev 09/26/25

701 Ocean Street 4th Floor, Santa Cruz, CA 95060 | www.cdi.santacruzcountyca.gov

County of Santa Cruz Community Development & Infrastructure Special Inspections Form PLG-240 8 of 8 Rev 09/26/25

701 Ocean Street 4th Floor, Santa Cruz, CA 95060 | www.cdi.santacruzcountyca.gov

LAUSEN ADDITION & REMODEL
Chris & Kelli Lausen 831-588-8230 lausencc@gmail.com
290 Pioneer Road Watsonville, CA 95076

Robin Alaga

DRAWN
CHECKED
DATE
SCALE
JOB NO.
SHEET
OF SHEETS